

for details of pier caps see drawing no C/14/73844/2.

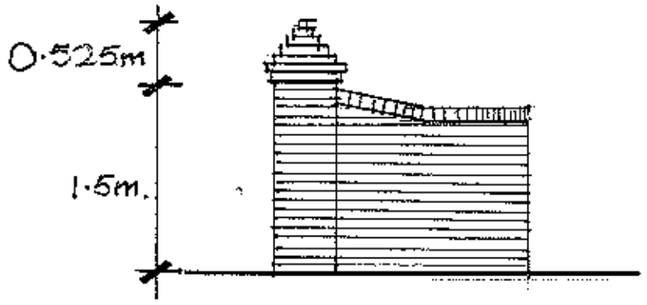

SECTION AA.



STREET ELEVATION.

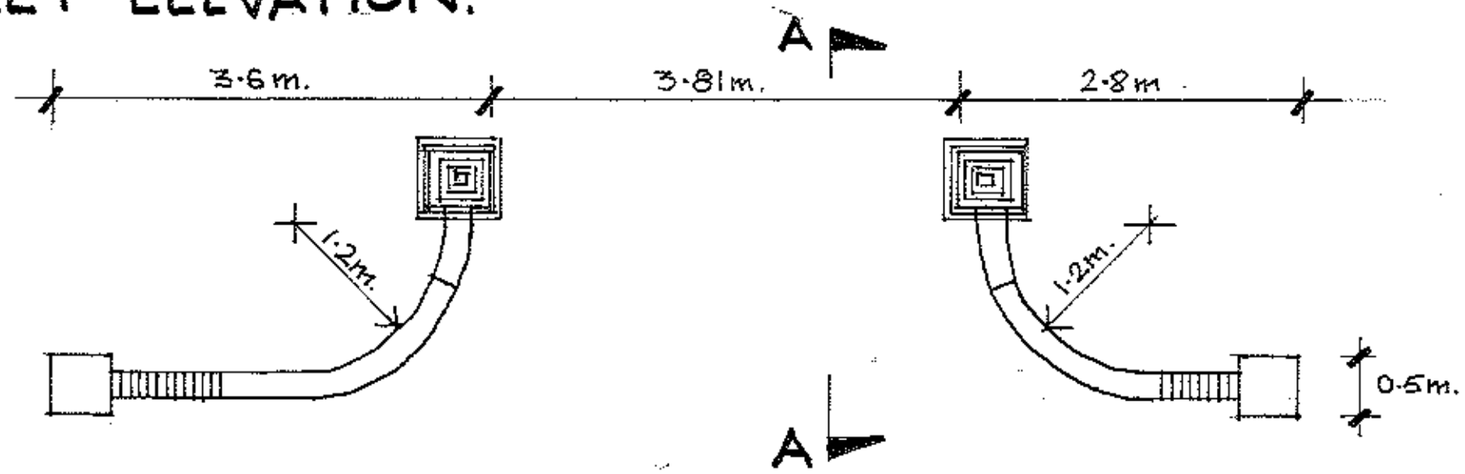

PLAN.

SECRET GARDEN NATURE RESERVE ENTRANCE AT HIGH STREET, BURSLEDON.

for. BURSLEDON PARISH COUNCIL.

DWG. No. C/14/73844/1

DATE: 11/2/74. | SCALE: 1:50@A3. | TD@EDC.