


NOTE : THIS DRAWING IS NOT A SPECIFCATION OF WORK AND IS ONLY FOR THE PURPOSE OF GAINING TOWN PLANNING AND BUILDING REGULATION APPROVALS.
ALL DETAILS AND DIMENSIONS MUST BE CHECKED ON SITE BEFORE COMMENCEMENT OF WORK BY CONTRACTOR

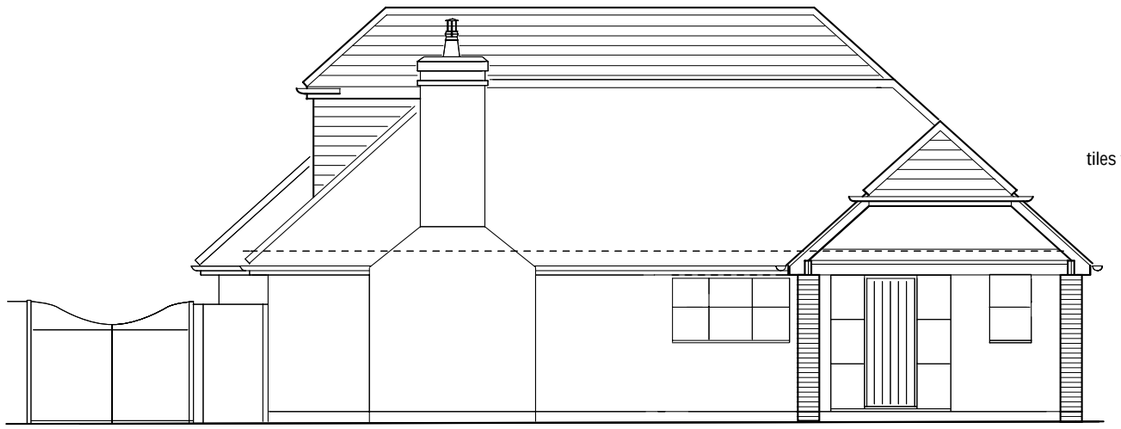


North East

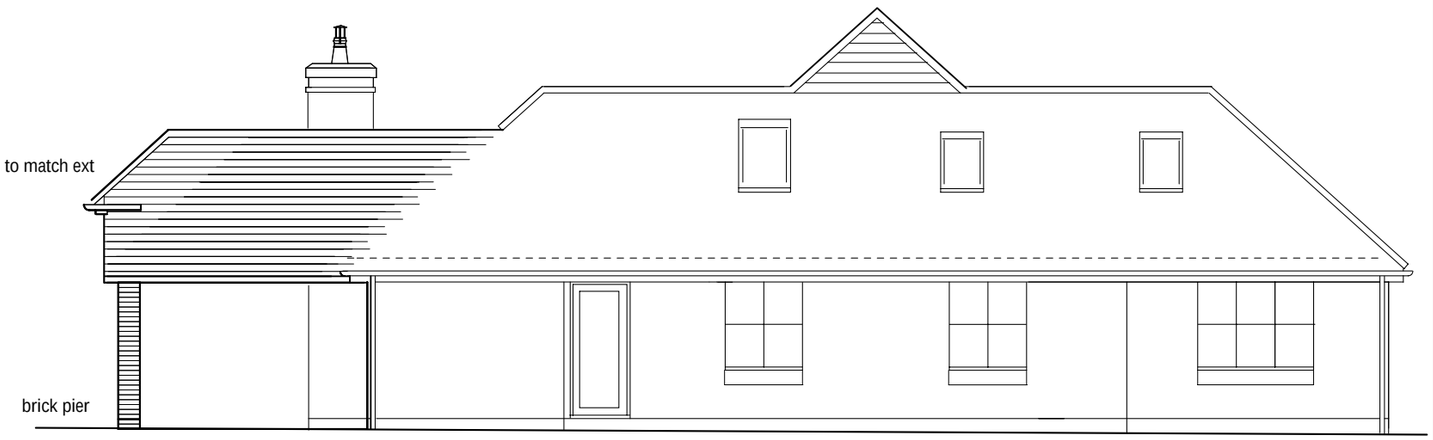


South West

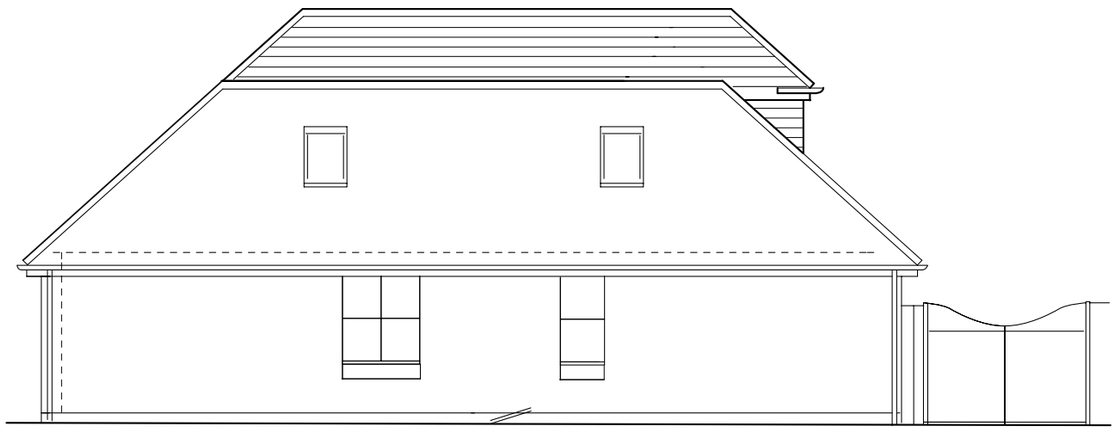

North West

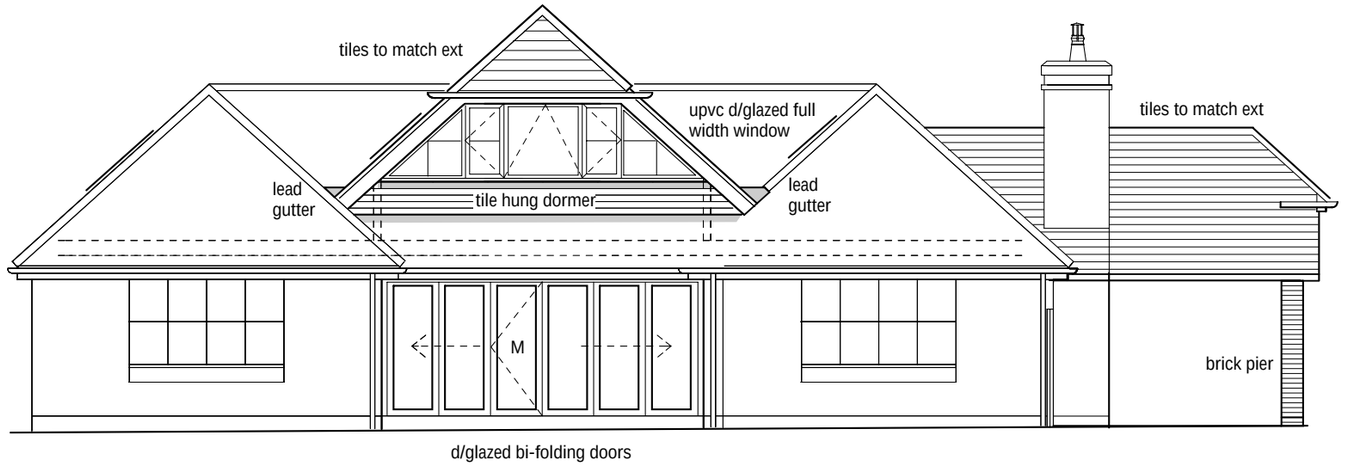

South East

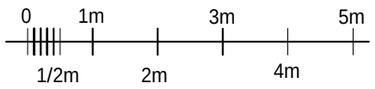

Scale 1 : 100

Prop. Single Storey Extension with First Floor Accommodation and Front Entrance Canopy
For:- Mr & Mrs D Cunnea, 'Newdeeps Farm', Winchester Rd, Lower Upham SO32 1HH
Proposed Elevations Scale 1 : 100 @ A3 Dwg No. 030616pl4