


Existing Ground Floor Plan

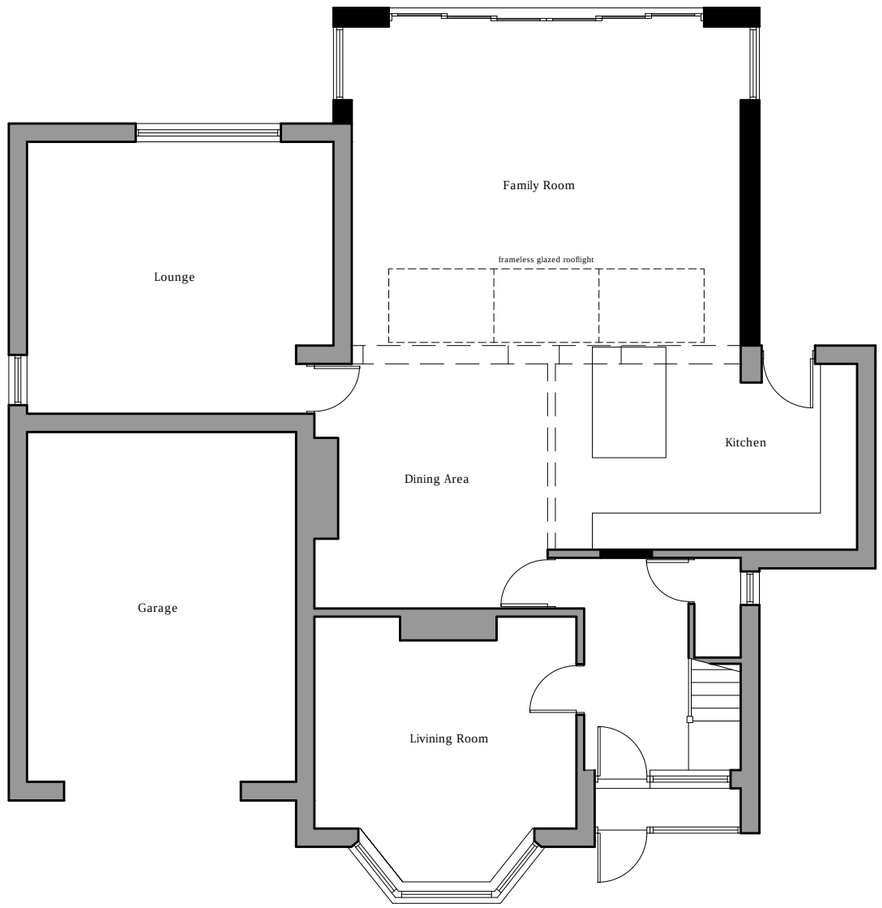

Proposed Ground Floor Plan

B	20.02.15	Utility Room removed	Client	Mr & Mrs C. Furgusson	The Copyright of this drawing belongs to HSR Design and may not be reproduced, copied or altered in any way without written authority. Use written dimensions only. All dimensions to be checked on site prior to commencement of work.			36 Cunard Avenue Southampton SO15 5GP 07980 266 184 info@hsr-design.co.uk
Rev.	Date	Description	Job	17 Hiltingbury Road Chandlers Ford				
Drawing Status	PLANNING							
Date	December 2014	Scale 1:100 @ A3 / Drawn by CL	Drawing Title	Existing and Proposed Floor Plan	Job No. 152	Drawing No. SK01	Revision B	