RevNo	Revision note	Date	Signature	Checked

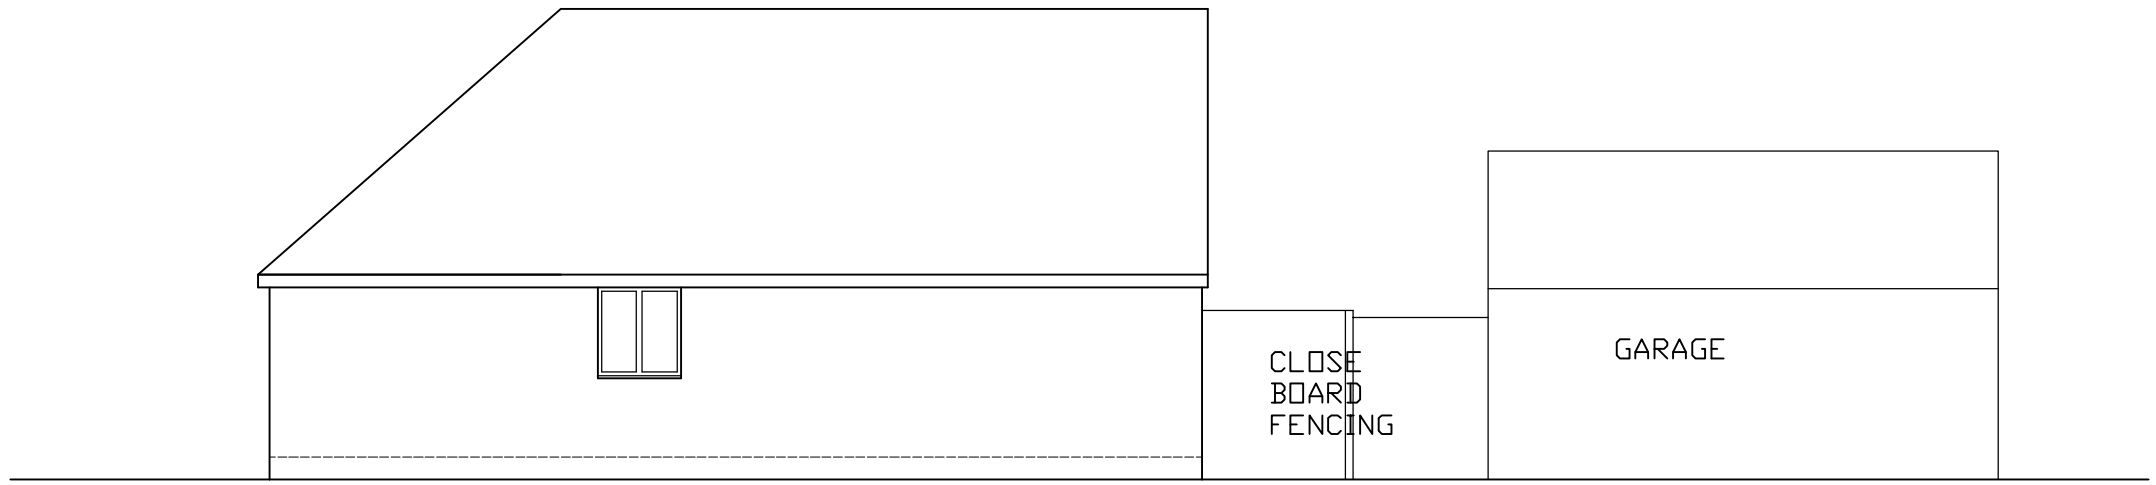

EXISTING WEST ELEVATION

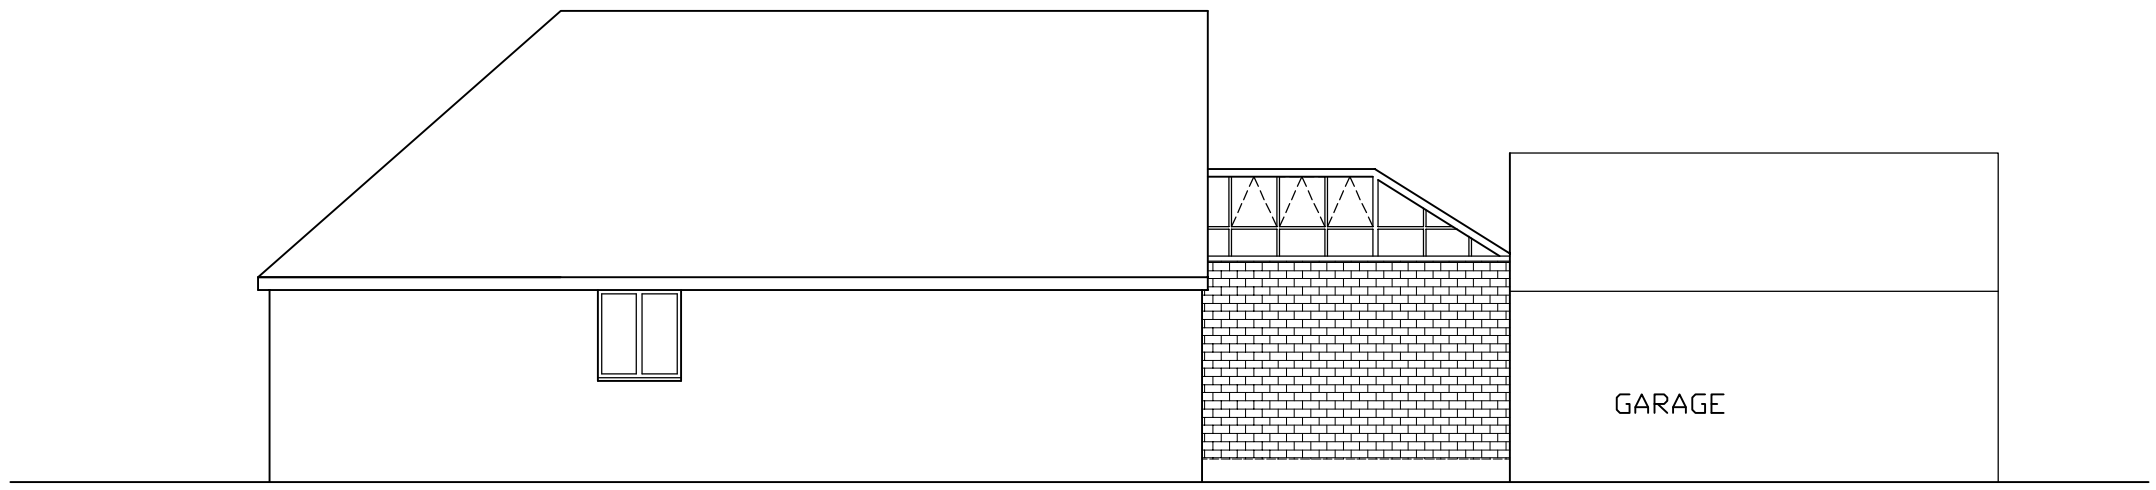

PROPOSED WEST ELEVATION

Drawing Title:	Filename	Date	Scale
ELEVATIONS	A3/18MC/05	DEC 2014	1:100
	Client Detials:		