




EXISTING FRONT VIEW

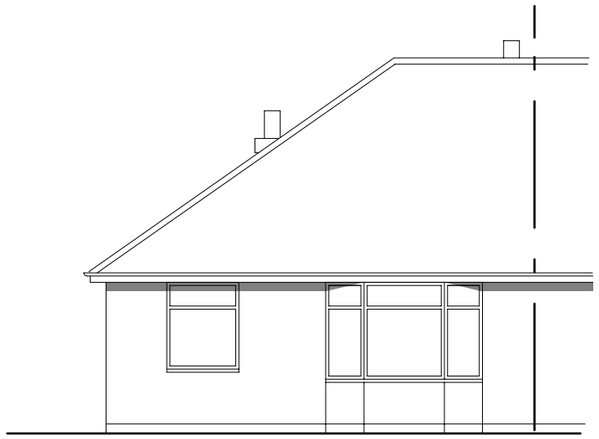


EXISTING SIDE VIEW

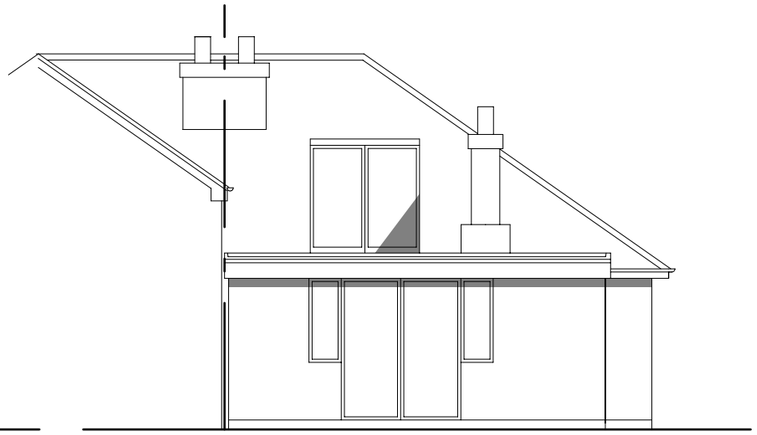


EXISTING REAR VIEW

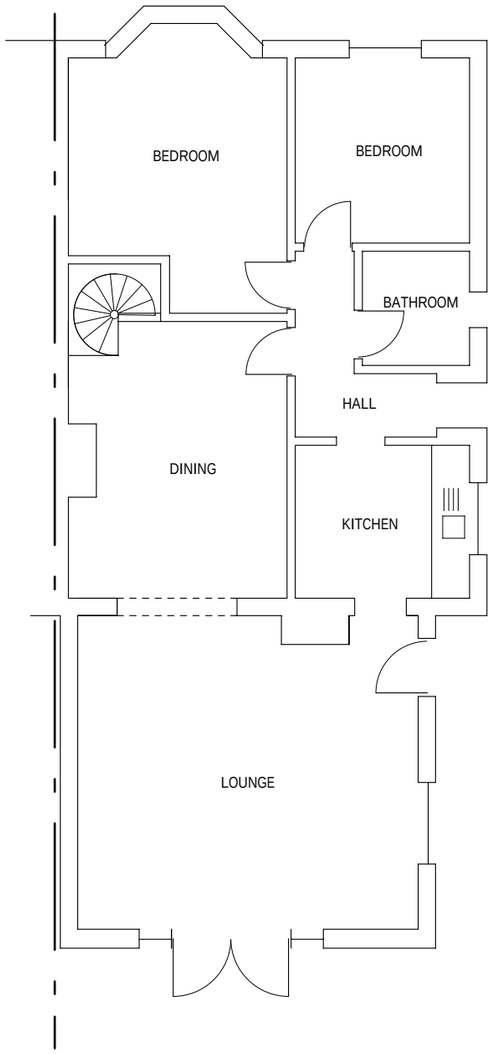

EXISTING GROUND FLOOR

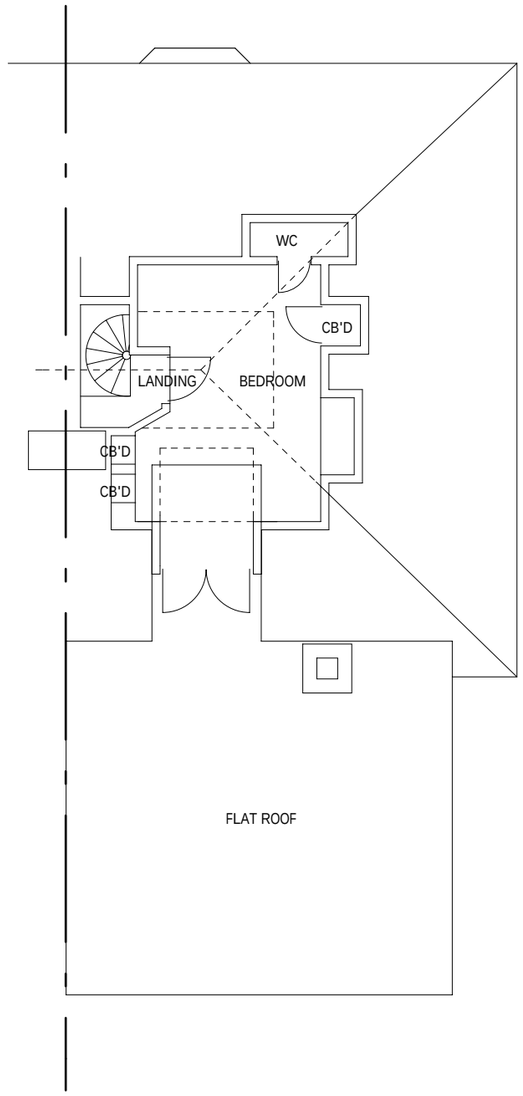

EXISTING FIRST FLOOR

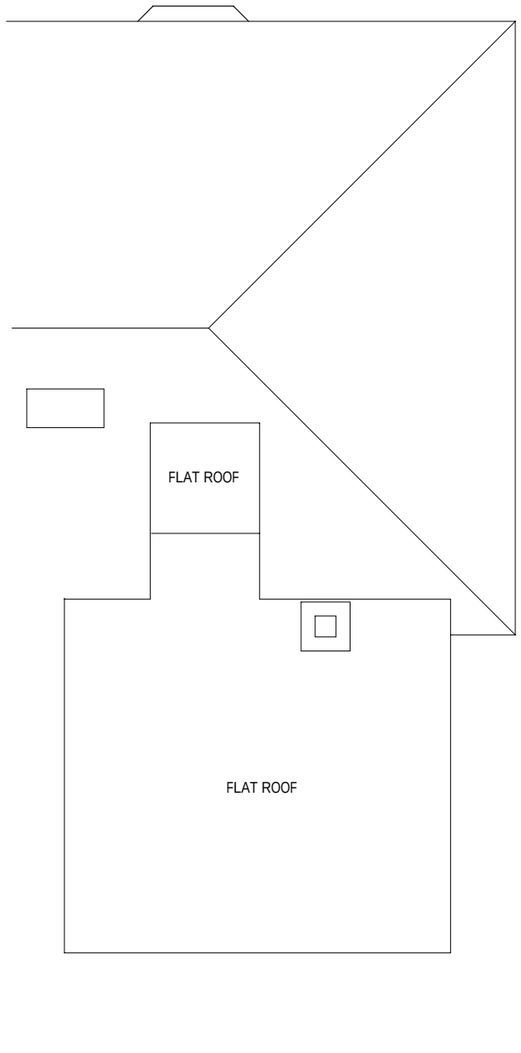

EXISTING ROOF LAYOUT

LOFT CONVERSION
FOR
'DAPHNE'
BOTLEY ROAD
HORTON HEATH
SO50 7DW

SCALE 1:100 A3

DRAWING No 200215 1A3