THIS DRAWING IS NOT A SPECIFCATION OF WORK AND IS ONLY FOR THE PURPOSE OF GAINING TOWN PLANNING AND BUILDING REGULATION APPROVALS. ALL DETAILS/DIMENSIONS MUST BE CHECKED ON SITE BEFORE COMMENCEMENT OF WORK BY CONTRACTOR

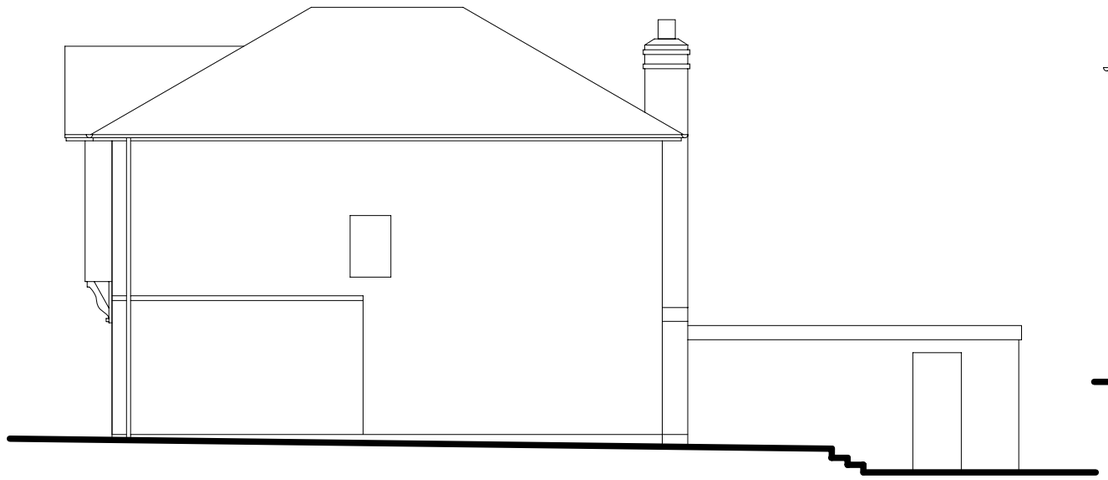

EXISTING SIDE VIEW

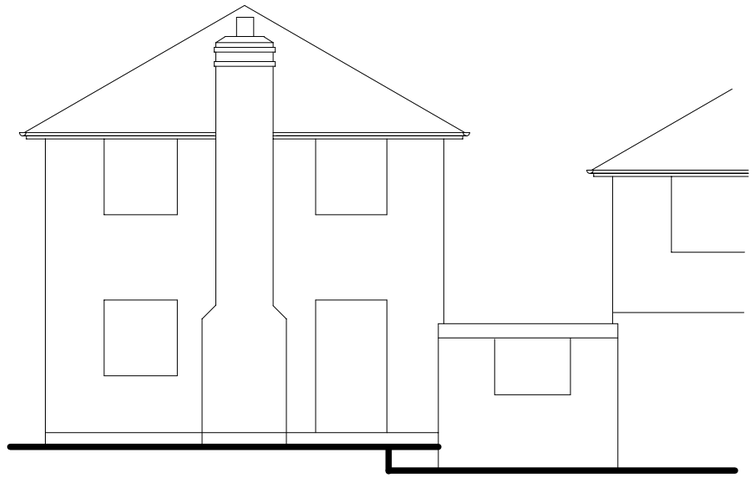

EXISTING REAR VIEW

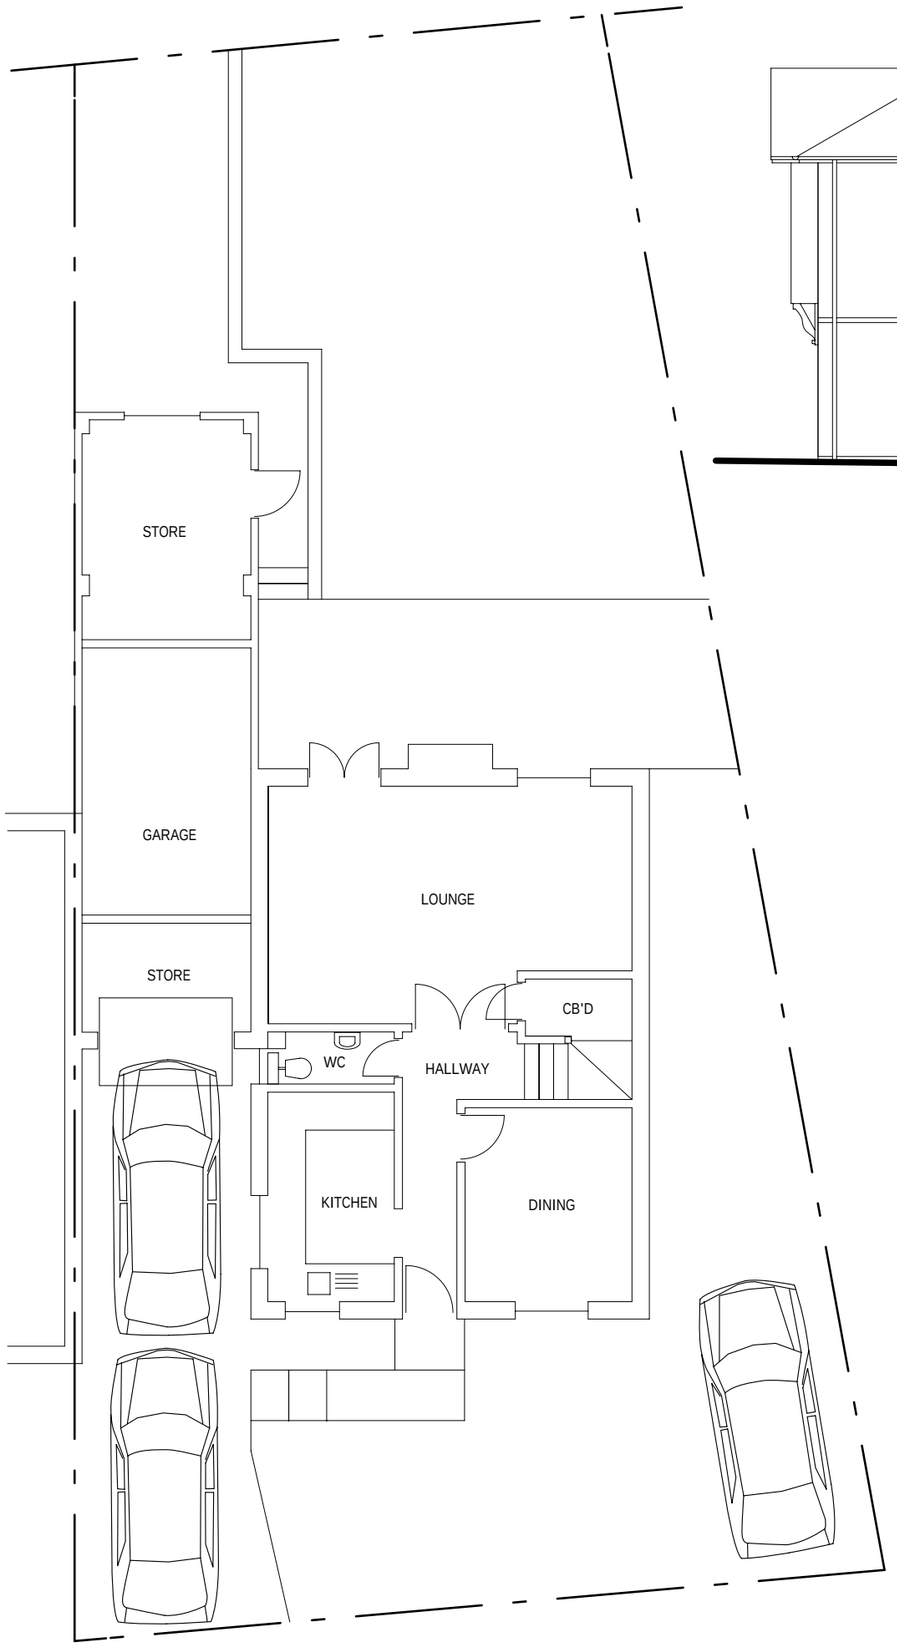

EXISTING GROUND FLOOR

0 1m 3m 5m

1/2m 2m 4m

Scale 1 : 100

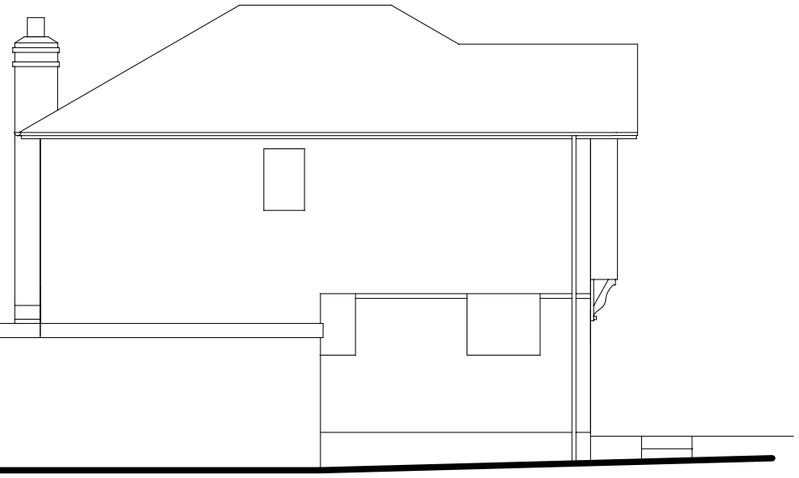

EXISTING SIDE VIEW

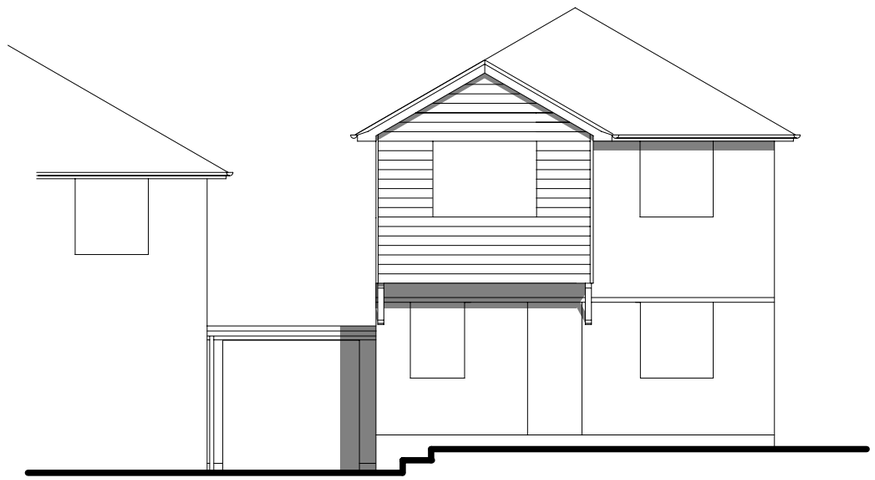

EXISTING FRONT VIEW

THIS DRAWING IS THE COPYRIGHT OF BOTH CREATIVE PARTNERSHIP AND MAY NOT BE COPIED ALTERED OR REPRODUCED IN ANY FORM OR PASSED TO A THIRD PARTY WITHOUT THE WRITTEN CONSENT OF BOTH CREATIVE PARTNERSHIP

PROPOSED SINGLE STOREY REAR EXTENSION PART GARAGE CONVERSION AND PORCH FOR 3 GATCOMBE GARDENS WEST END SO18 3NA

SCALE 1:50 A3

DRAWING No 020415 EXISTING 1A3