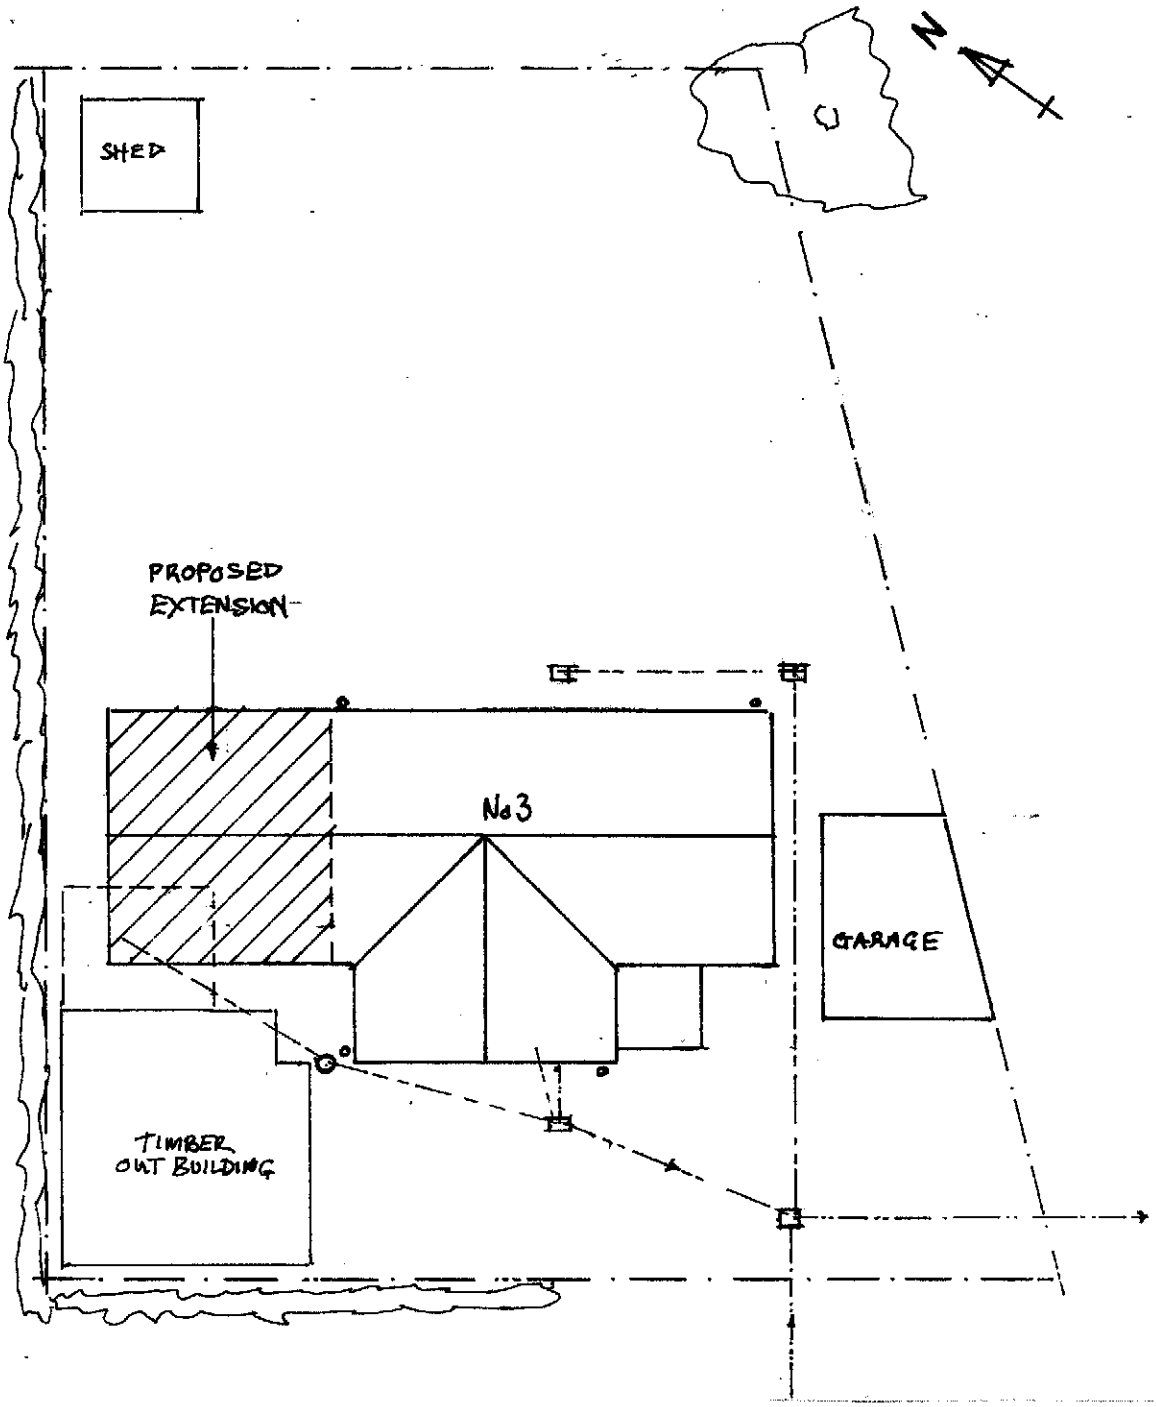


BLOCK PLAN

SCALE 1:200@A4

0 1 2 3 4 5

| | |
|---|---|
| **Title:** | **PROPOSED SIDE EXTENSION TO A BUNGALOW (Block Plan)** |
| **Address:** | **3 KINSBOURNE CLOSE THORNHILL SOUTHAMPTON SO16 6HD** |
| **Client:** | **DAVID STUNNEL** Tele: 07810550852 |
| Scale: | 1 : 200 |
| Date: | 08/01/2017 |