


NORTH (STREET) ELEVATION

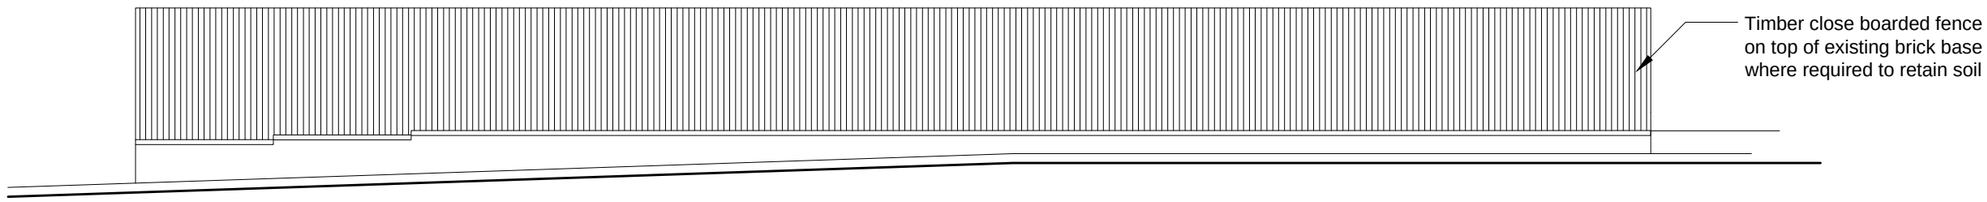


EAST (SIDE FACING LANE) ELEVATION

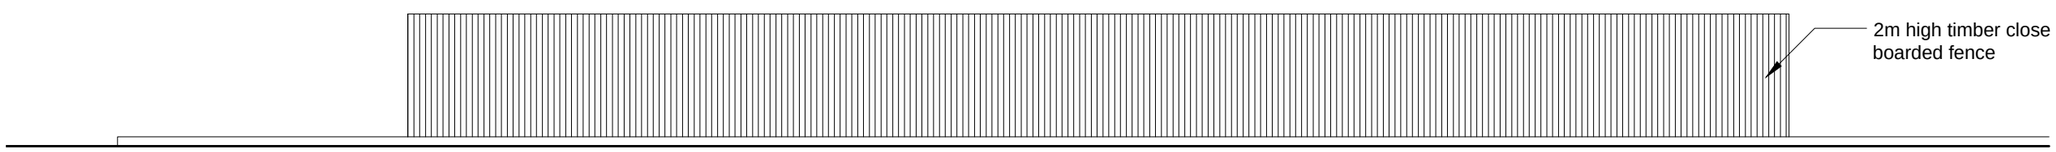


WEST (SIDE FACING NO. 94) ELEVATION

-
-

| Rev | Date | Description |
|---|---|---|

C3 Design Limited
124 Greenhill Road
Winchester
SO22 5DU

T 0845 458 1544

site
96 Lower Northam Road
Hedge End, Southampton SO30 4FT

title
Proposed Elevations

| date | scale |
|---|---|
| Jul'14 | 1:100 |

| job | drawing no | rev |
|---|---|---|
| 573 | P03 | - |

© All rights reserved