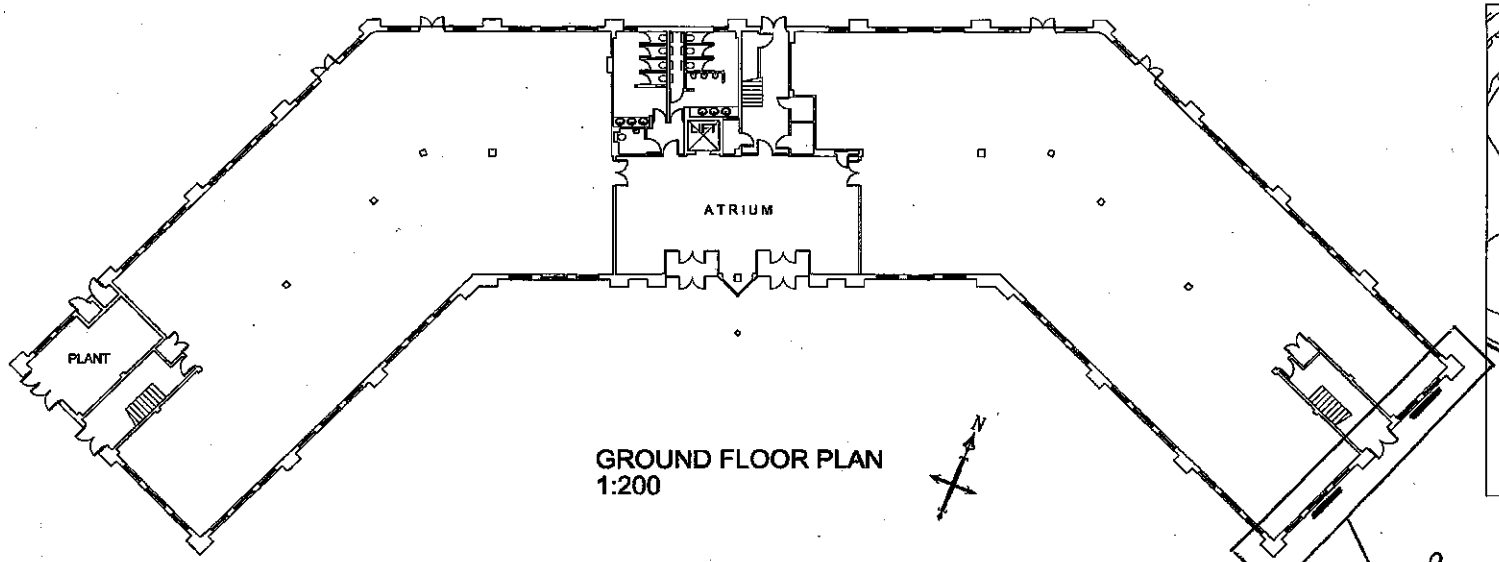

GROUND FLOOR PLAN
1:200

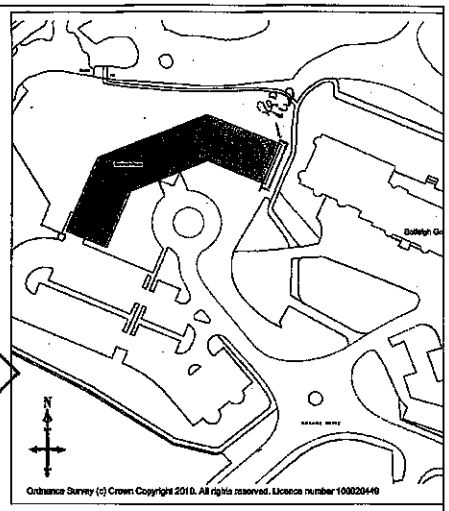

LOCATION PLAN
1:1250

Red line

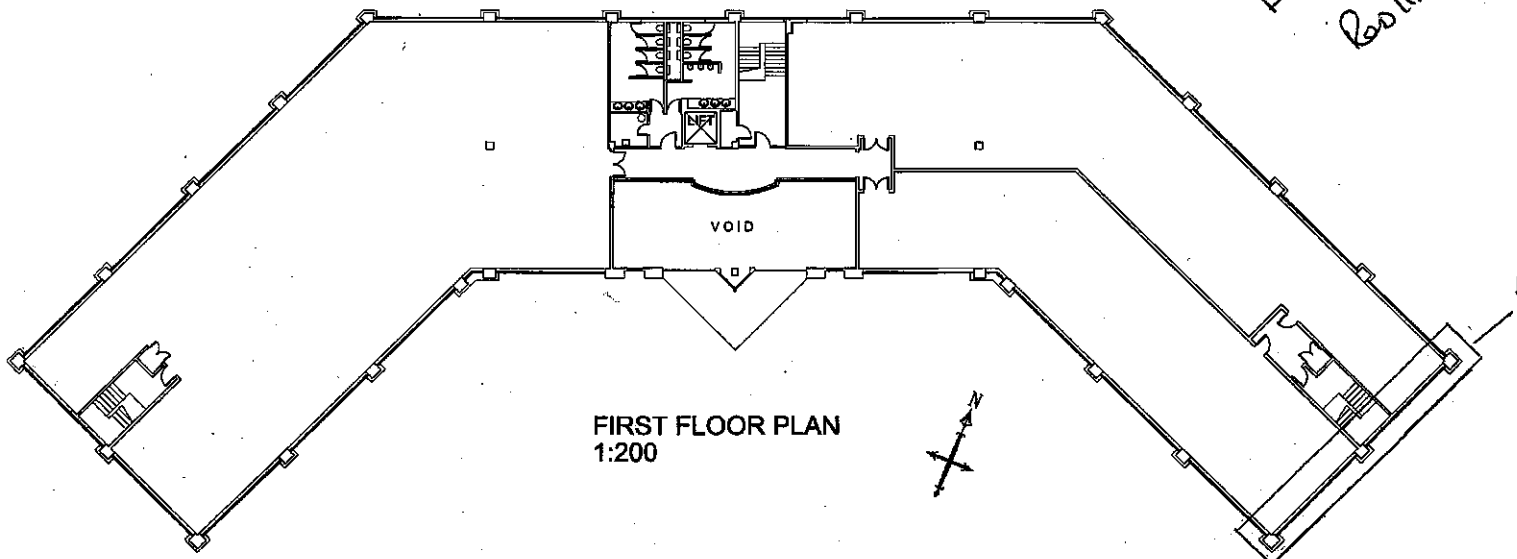

FIRST FLOOR PLAN
1:200

Revision C

Red line

©COPYRIGHT PROMISSION
DO NOT SCALE, USE ONLY WRITTEN DIMENSIONS,CONTRACTORS MUST VERIFY ALL DIMENSIONS BEFORE STARTING WORK AND ANY DISCREPANCIES SHOULD BE REPORTED TO THE PROJECT MANAGER

A2

CLIENT SIGNATURE

DATE

PROMISSION SIGNATURE

© COPYRIGHT

T: 020 7593 0480
F: 020 7593 0490
Linton House
164-180 Union Street
London
SE1 0LH

Client
ABERDEEN ASSET MANAGEMENT

Job Title.
VANBRUGH HOUSE
GRANGE DRIVE
BOTLEY
SO30 2GA

Drawing Title.
FLOOR PLANS AS EXISTING

Scale. 1:200, 1:1250

Drawn By. TP

Data. SEP 2010

Approved By. MR

Drawing No. 10100

Rev. -