

Latitude Portal

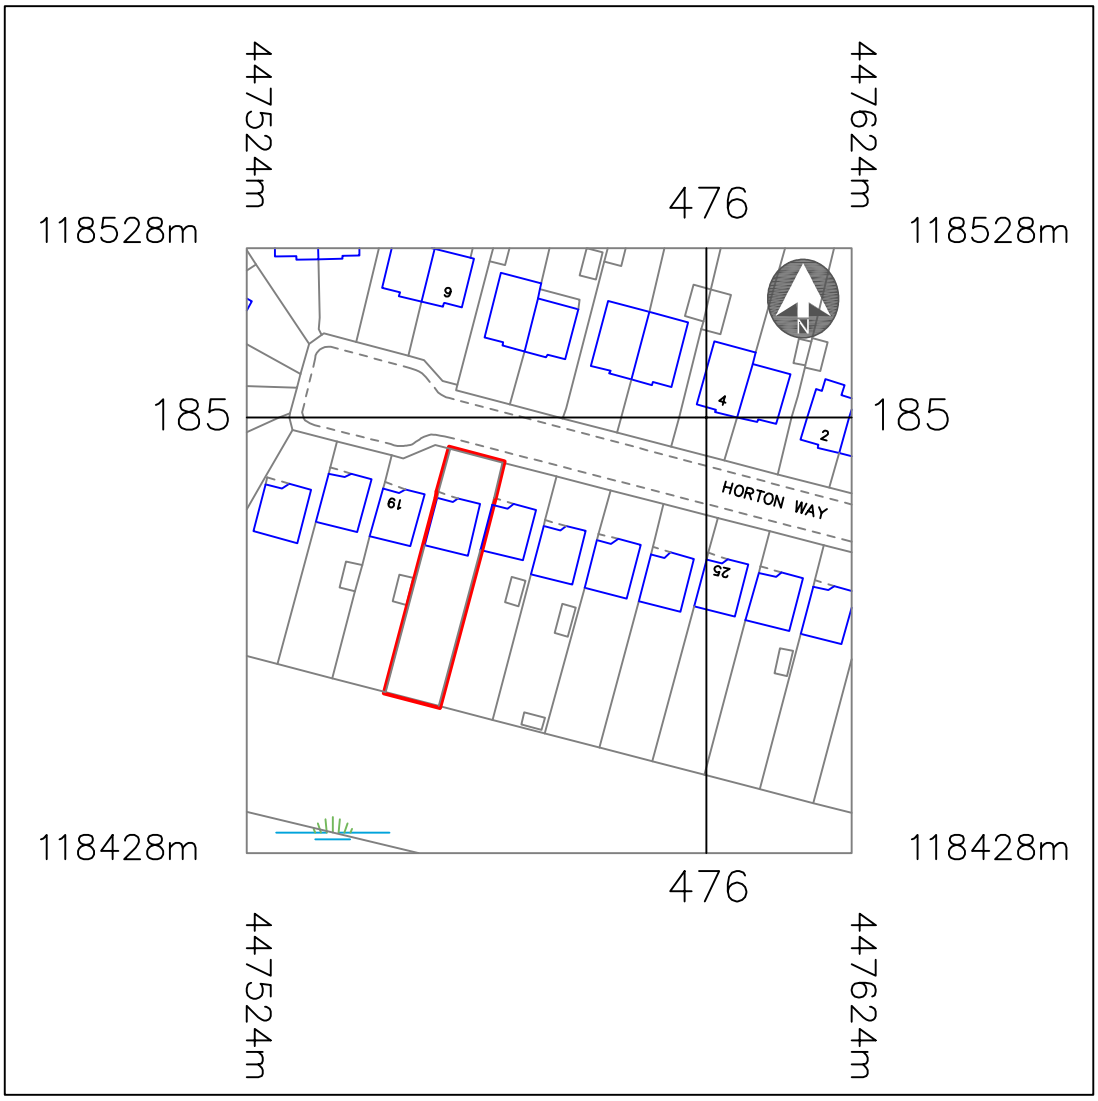

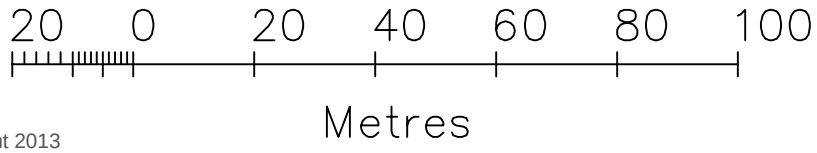

© Crown Copyright 2013
Reproduction in whole or in part is prohibited
without the prior permission of Ordnance Survey.
Licence Number OI649221

LOCATION PLAN 1:1250

unsted design

Unsted Design Ltd,
16 Hazel Close, Chandlers Ford,
Eastleigh, SO53 5RF.
Company Registration Number 8013235

Client: MR BRIAN SMITH
Property Address: 20 HORTON WAY
BISHOPSTOKE
EASTLEIGH
SO50 8LU

Drawing Contents: LOCATION PLAN
Purpose: PLANNING APPLICATION
Scale: 1:1250
Date: 28th November 2013 *Drawn by:* MKU

Revision:

Drawing Number	Client	Type	Job No	Sheet size
004	SMITH	LP	58613	A4