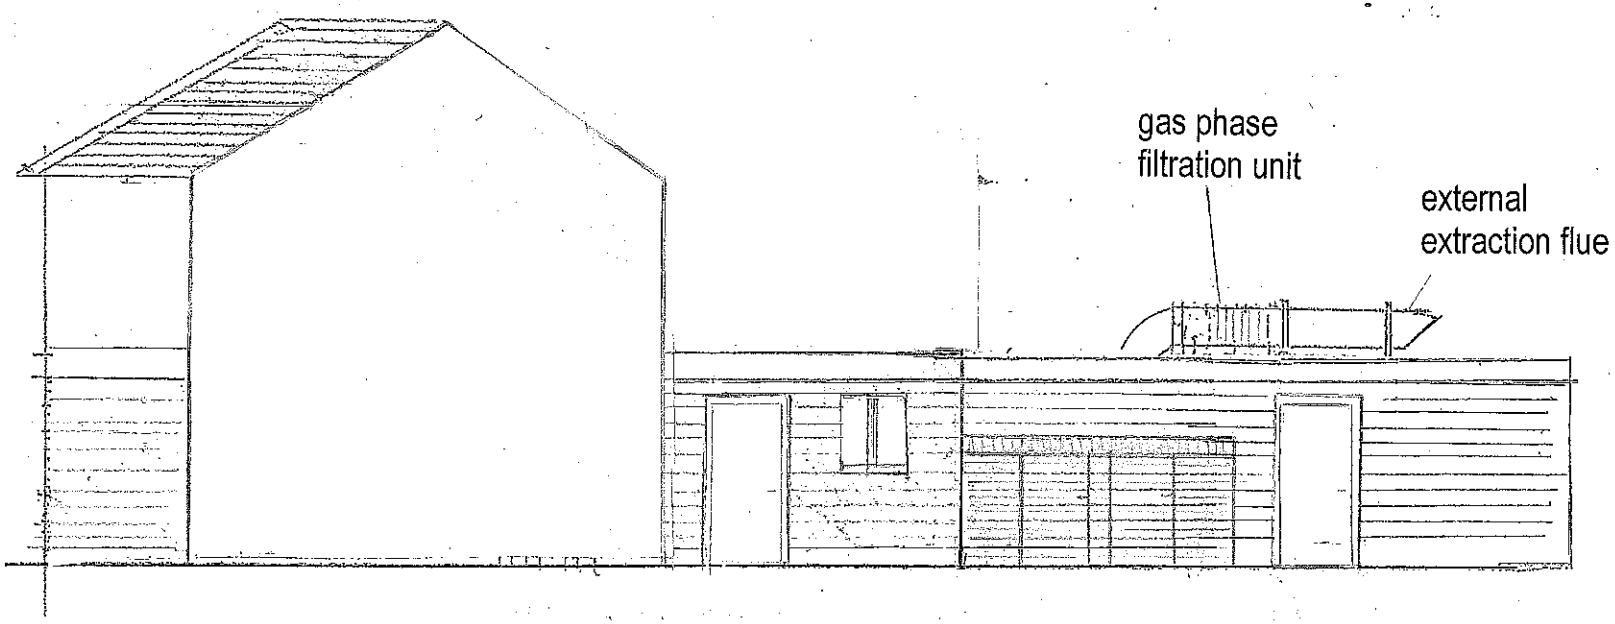

Side elevation (east)

= 5M

SCALE 1 : 100 @ A4

TITLE: Side elevation

CLIENT: Mrs Yau

PROJECT: 8 Botley Road, Hedge End, Change of use

DATE: 27/6/13

PLAN NO: E/400/AJW/003

Note: - Do not scale other than for Planning Application purposes. All dimensions must be checked by the contractor before commencing work on site.