
Note: All dimensions should be checked before works commence.

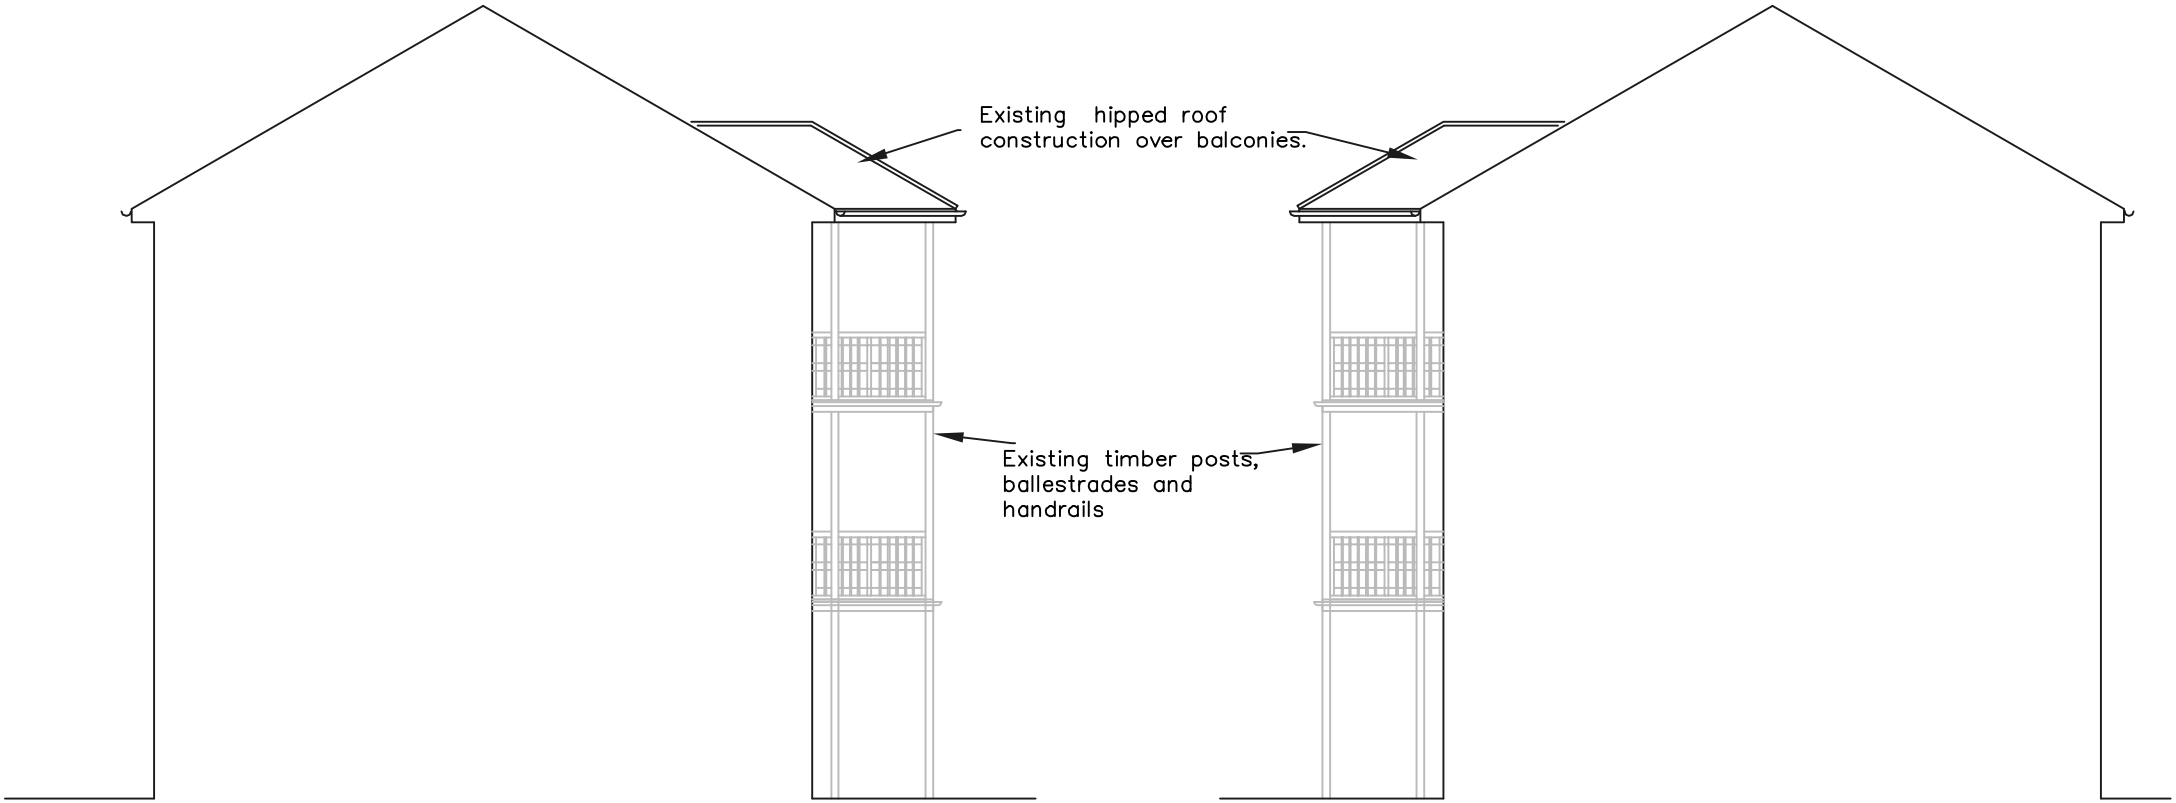

Existing West Side Elevation

Existng East Side Elevation

Alterations to Balconies and roof– Existing Side Elevations

at Hambleside, Hamble Lane, Southampton, Hants SO31 4QE

Scale 1:100 Date 6th June 2013 Dwg No: HS0613–04

A4