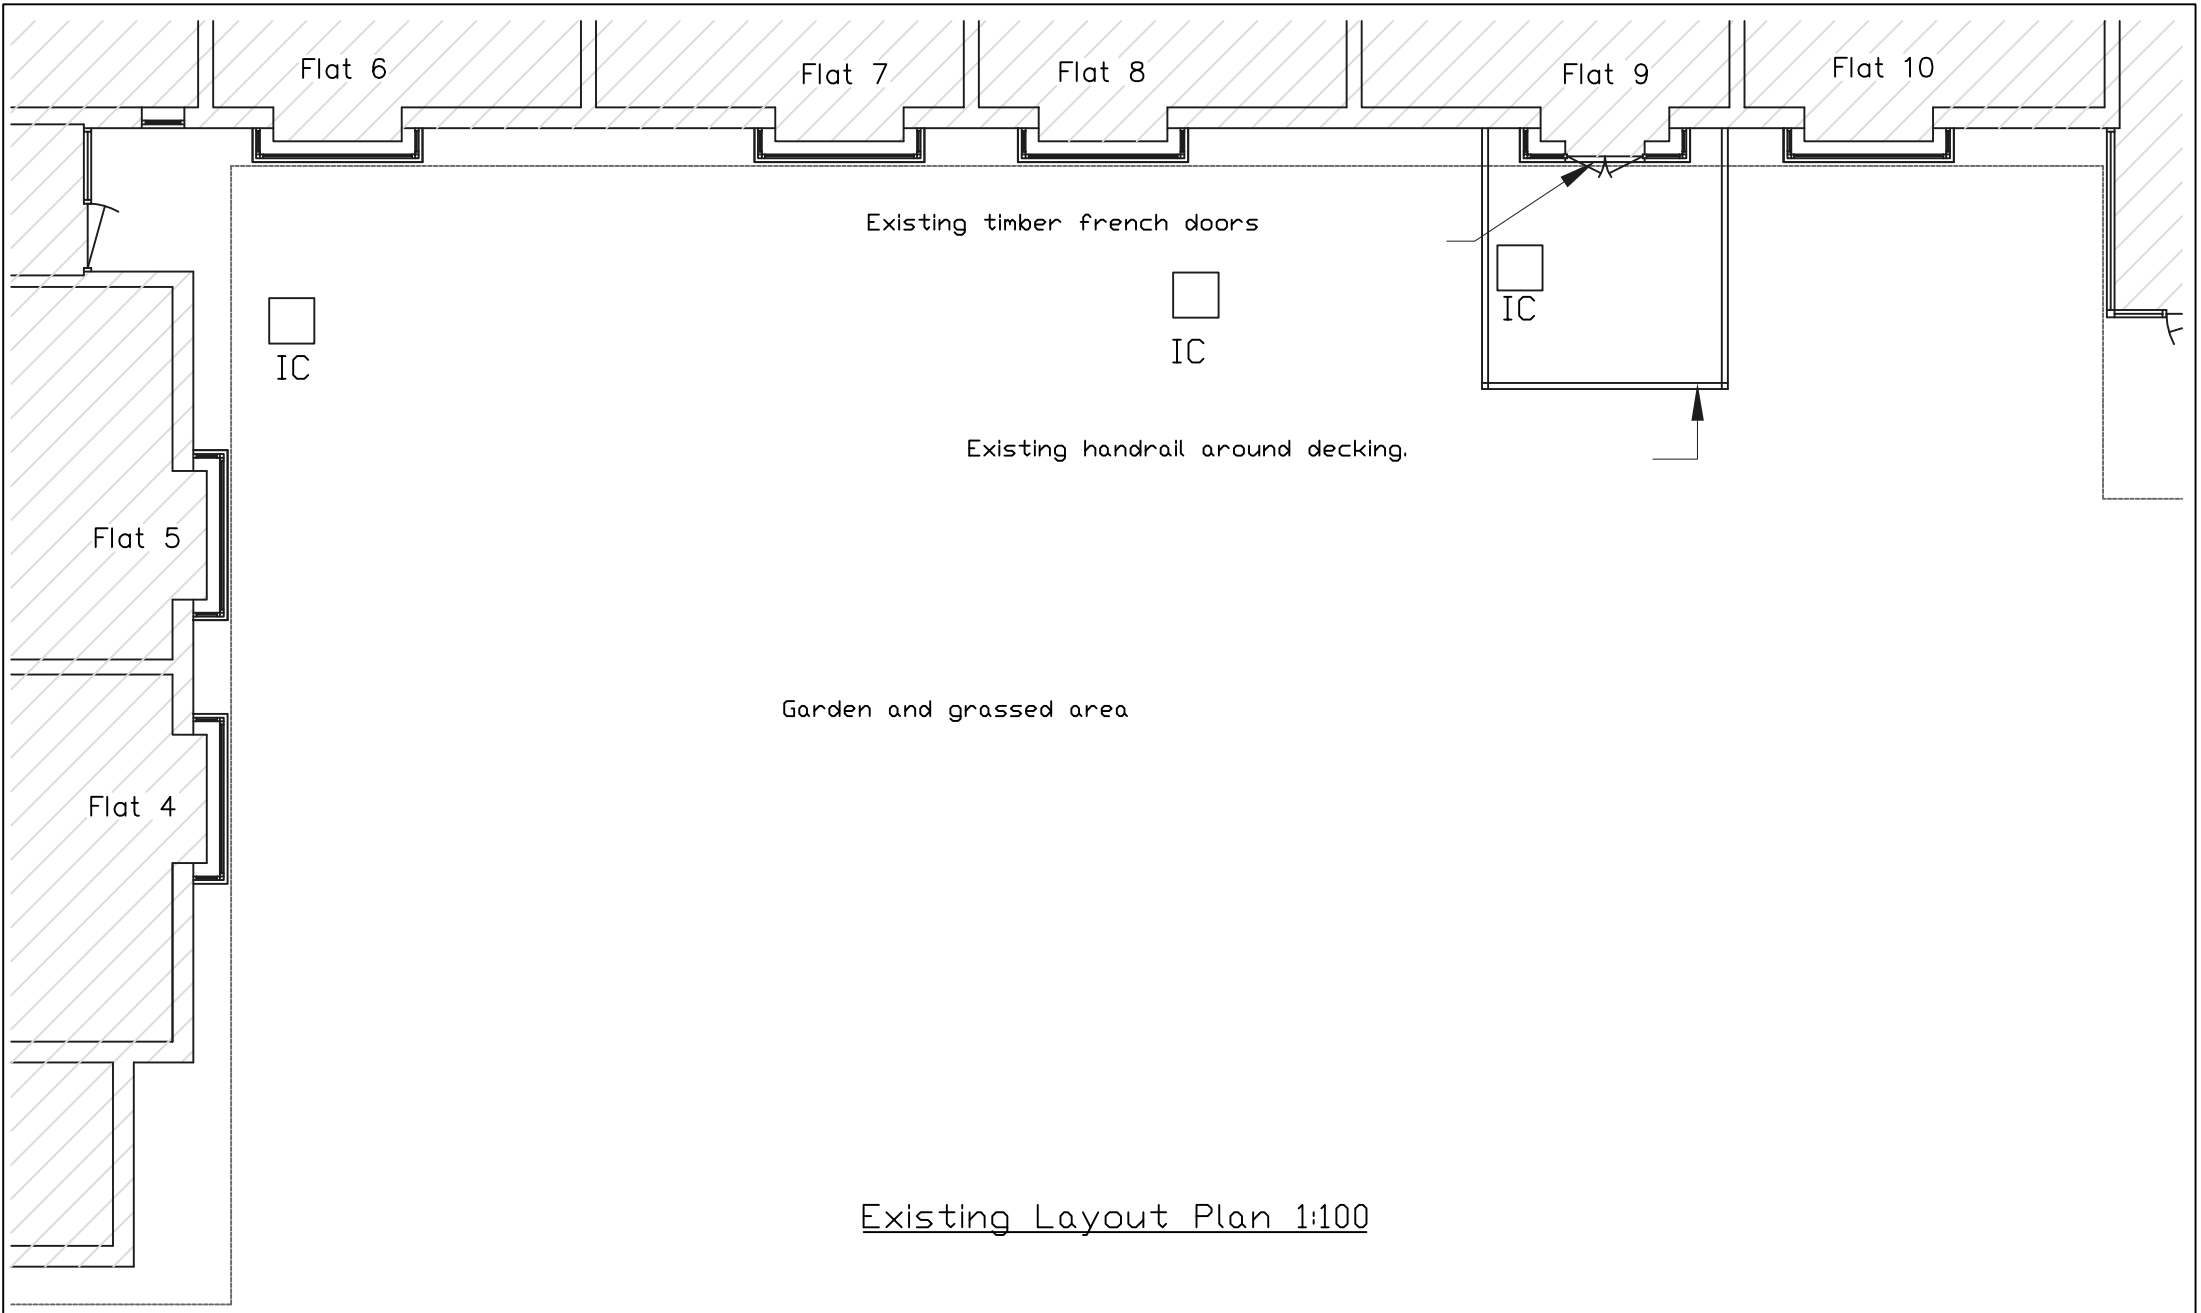

Existing Layout Plan 1:100

New French Doors and Balcony - Existing Plan
at Dawson Lodge, Botley Road, West End, Southampton Hants SO30 3RS
DWG No. DL1011-01, Date 17-10-11, Scale 1:100

A4