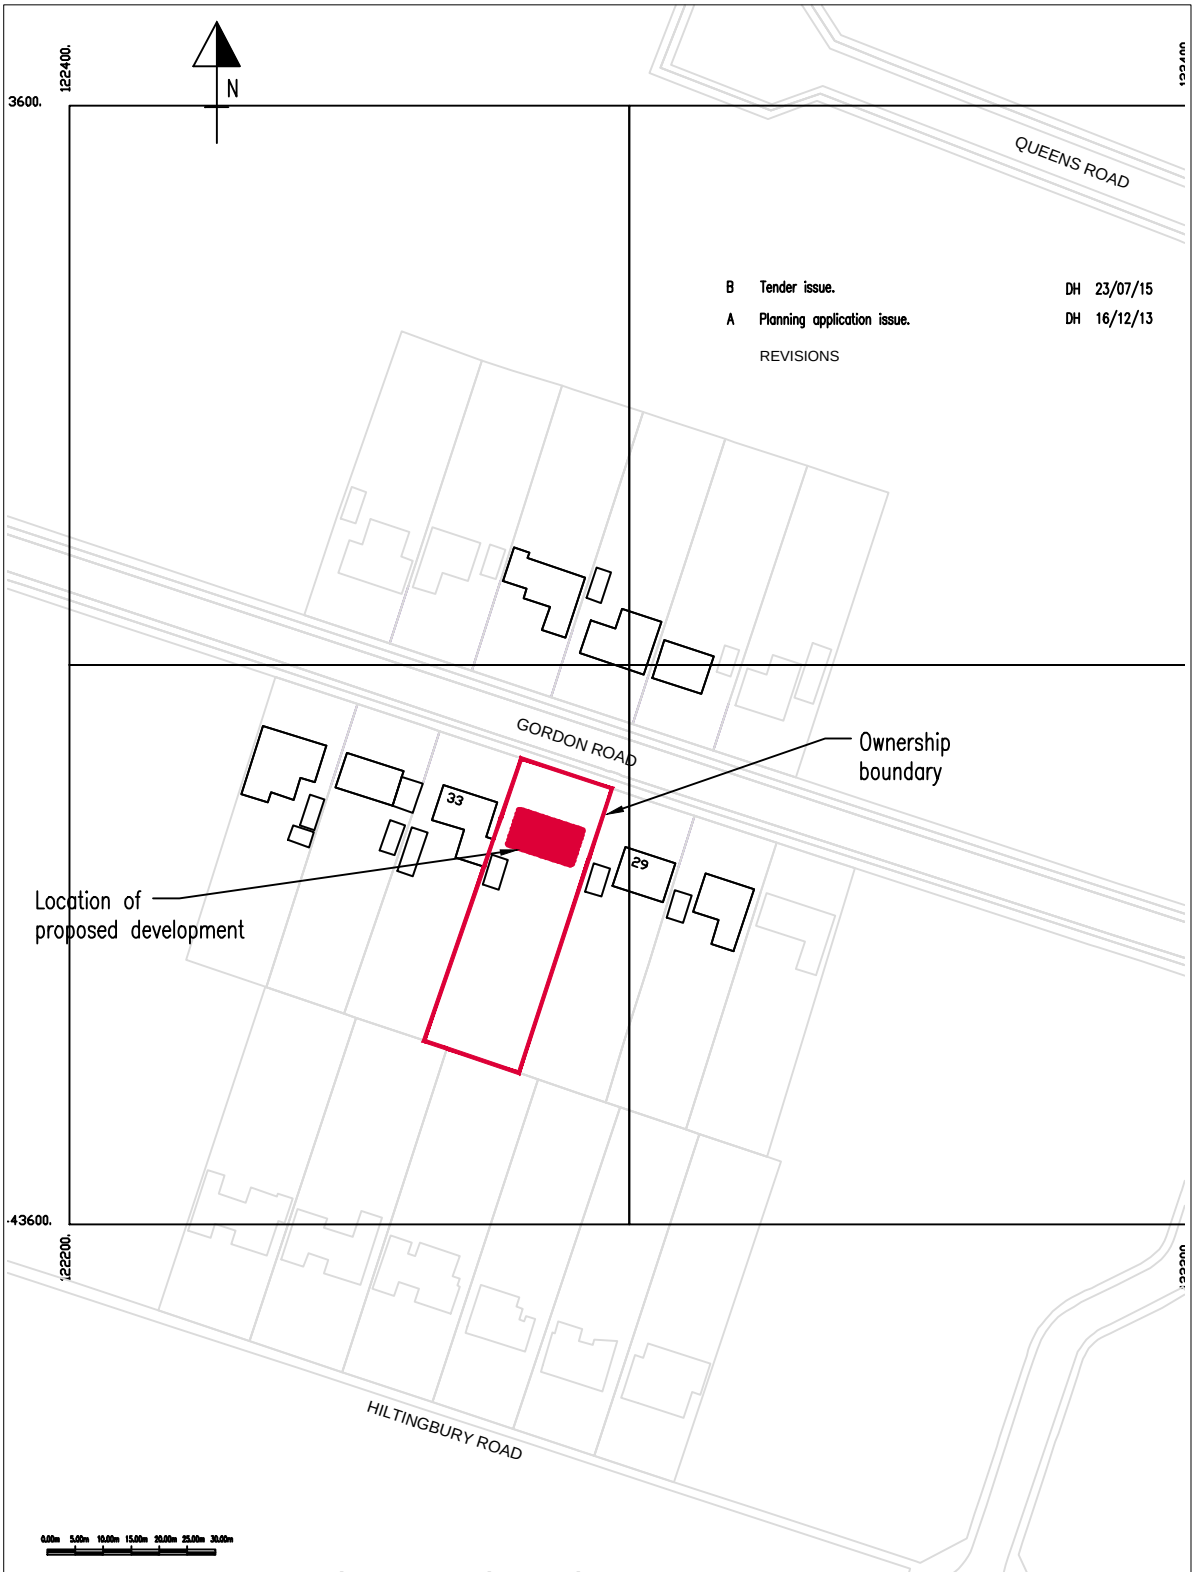



# Site Location Plan

CLIENT
Mr & Mrs D Hodgson

PROJECT TITLE
Proposed Two Storey Extension, 31 Gordon Road, Chandlers Ford, Eastleigh, SO53 5AQ

DRAWING TITLE
Site Location Plan

| DRAWN BY | CHECKED BY | DATE |
|---|---|---|
| DH | | Oct '12 |

| PROJECT No | SCALE |
|---|---|
| CATDH01 | 1:1250 @ A4 |

| DRAWING No | REVISION |
|---|---|
| 003 | B |