UKPlanningMaps.com

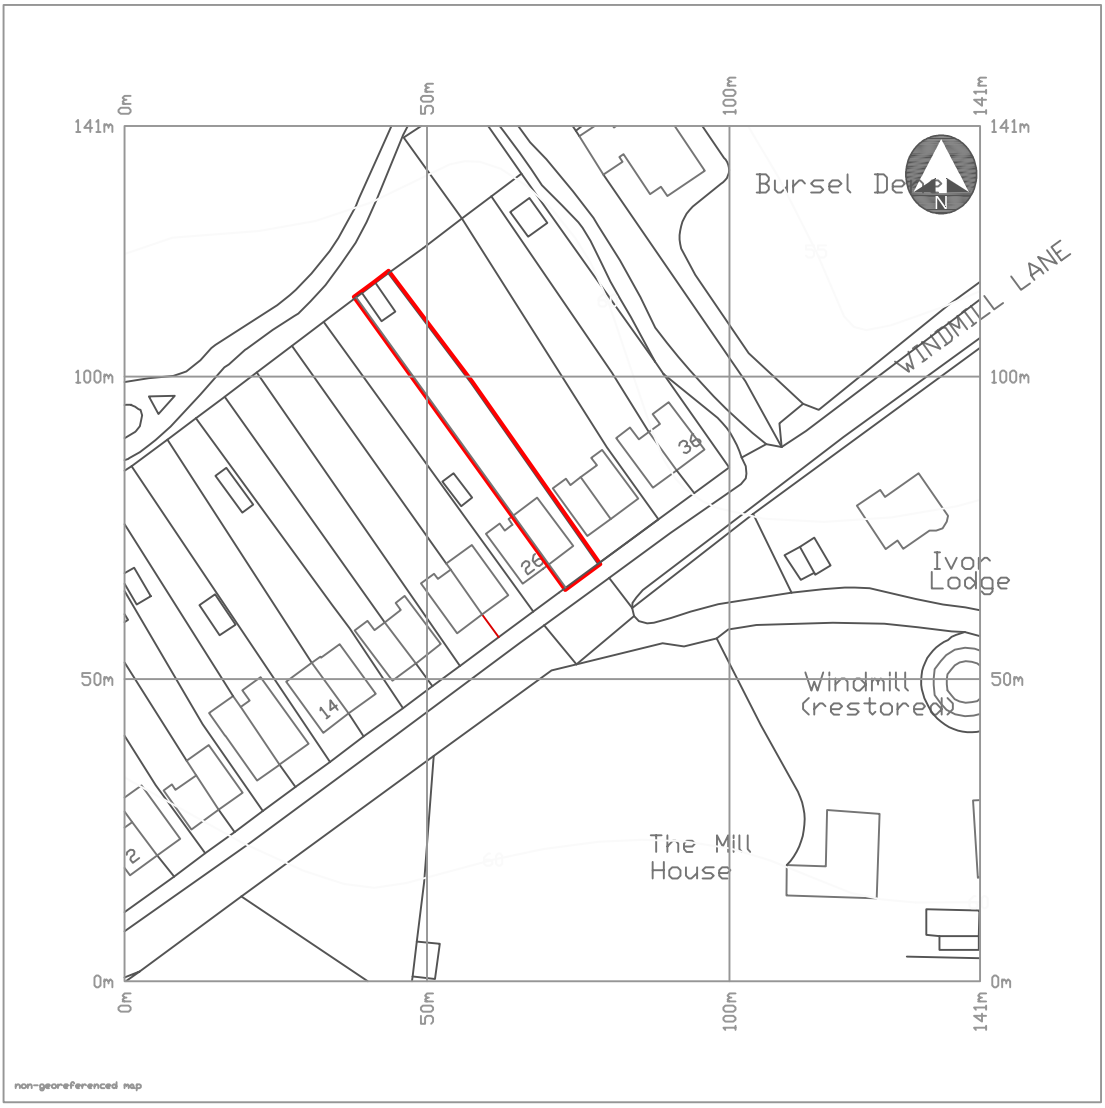

Produced on 28th July 2015 from the Ordnance Survey National Geographic Database and incorporating surveyed revision available at this date.
Crown copyright 2015. Supplied by UKPlanningMaps.com a licensed Ordnance Survey partner (100054135).
Reproduction in whole or part is prohibited without the prior permission of Ordnance Survey.
Data licenced for one year, expiring 28th July 2016 Unique plan reference: v2b/49920/69804

0 5 10 20 30 40 50 60 70 80 90 100 125

Scale Metres 1:1250

LOCATION PLAN 1:1250

unsted design

Unsted Design Ltd,
16 Hazel Close, Chandlers Ford,
Eastleigh, SO53 5RF.
Company Registration Number 8013235

Client: MRS MANDY ATTARD
Property Address: 28 WINDMILL LANE
BURSLEDON
SOUTHAMPTON
SO31 8BE

Revisions:

Drawing Contents: LOCATION PLAN
Purpose: PLANNING APPLICATION
Scale: 1:1250
Date: 28th July 2015 *Drawn by:* MKU

Drawing Number	Client	Type	Job No	Sheet size
003	ATTARD		LP-71615	A4