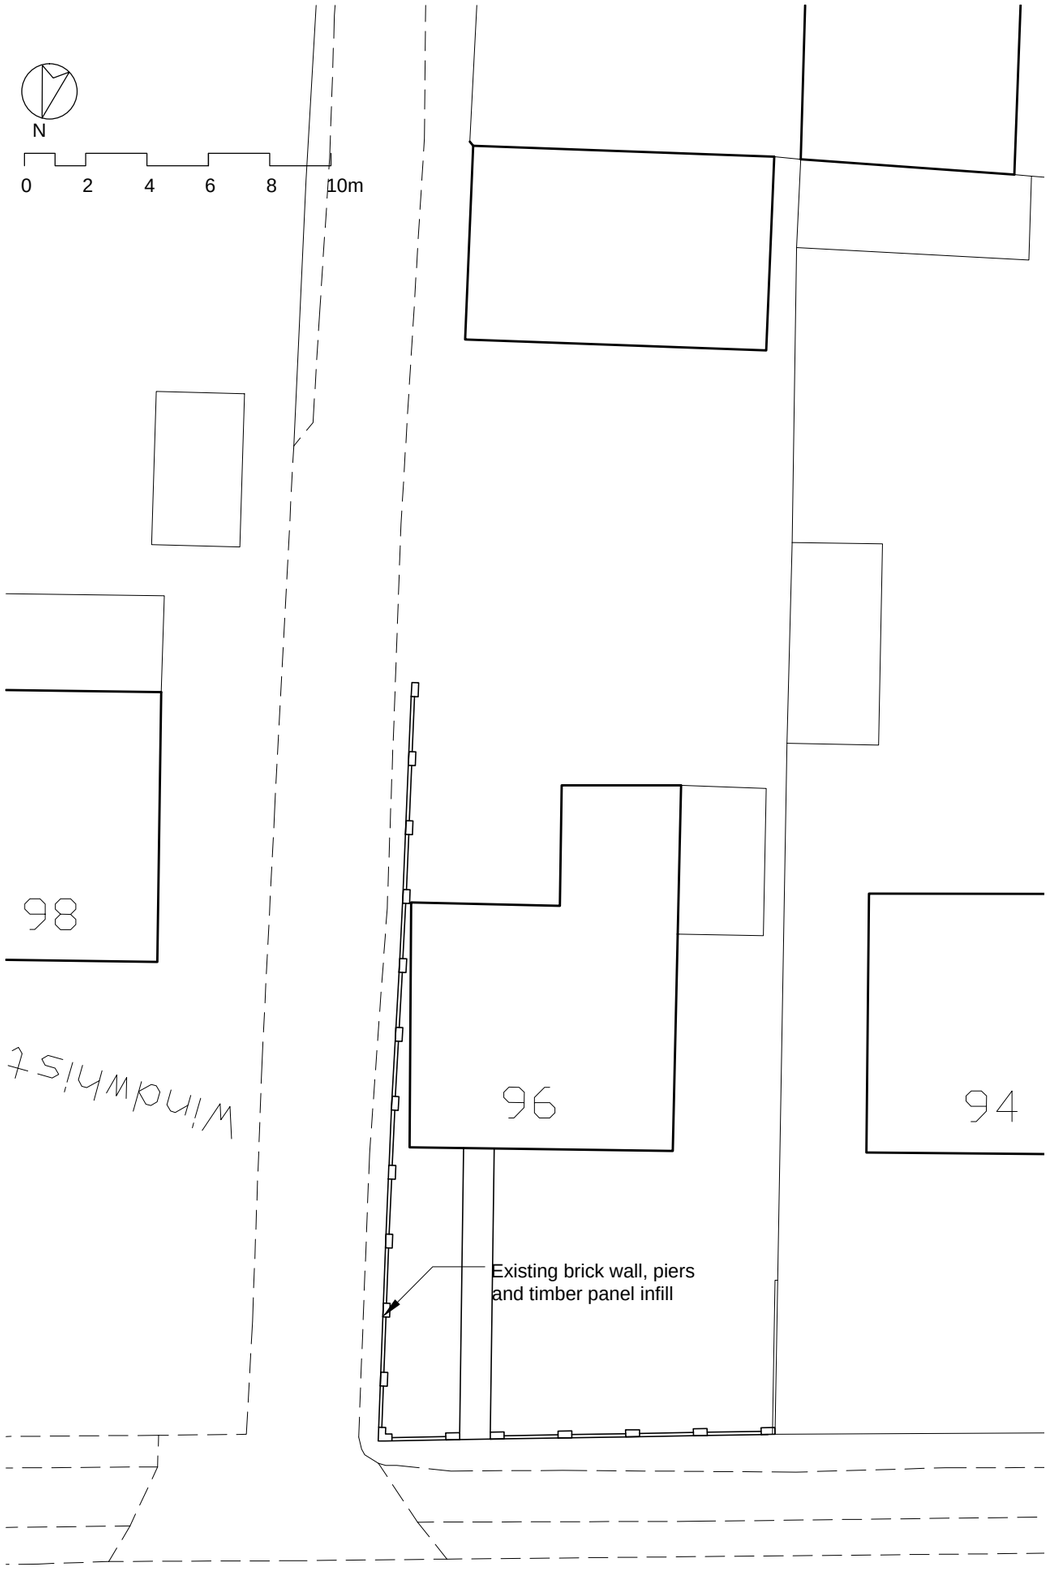

EXISTING SITE PLAN

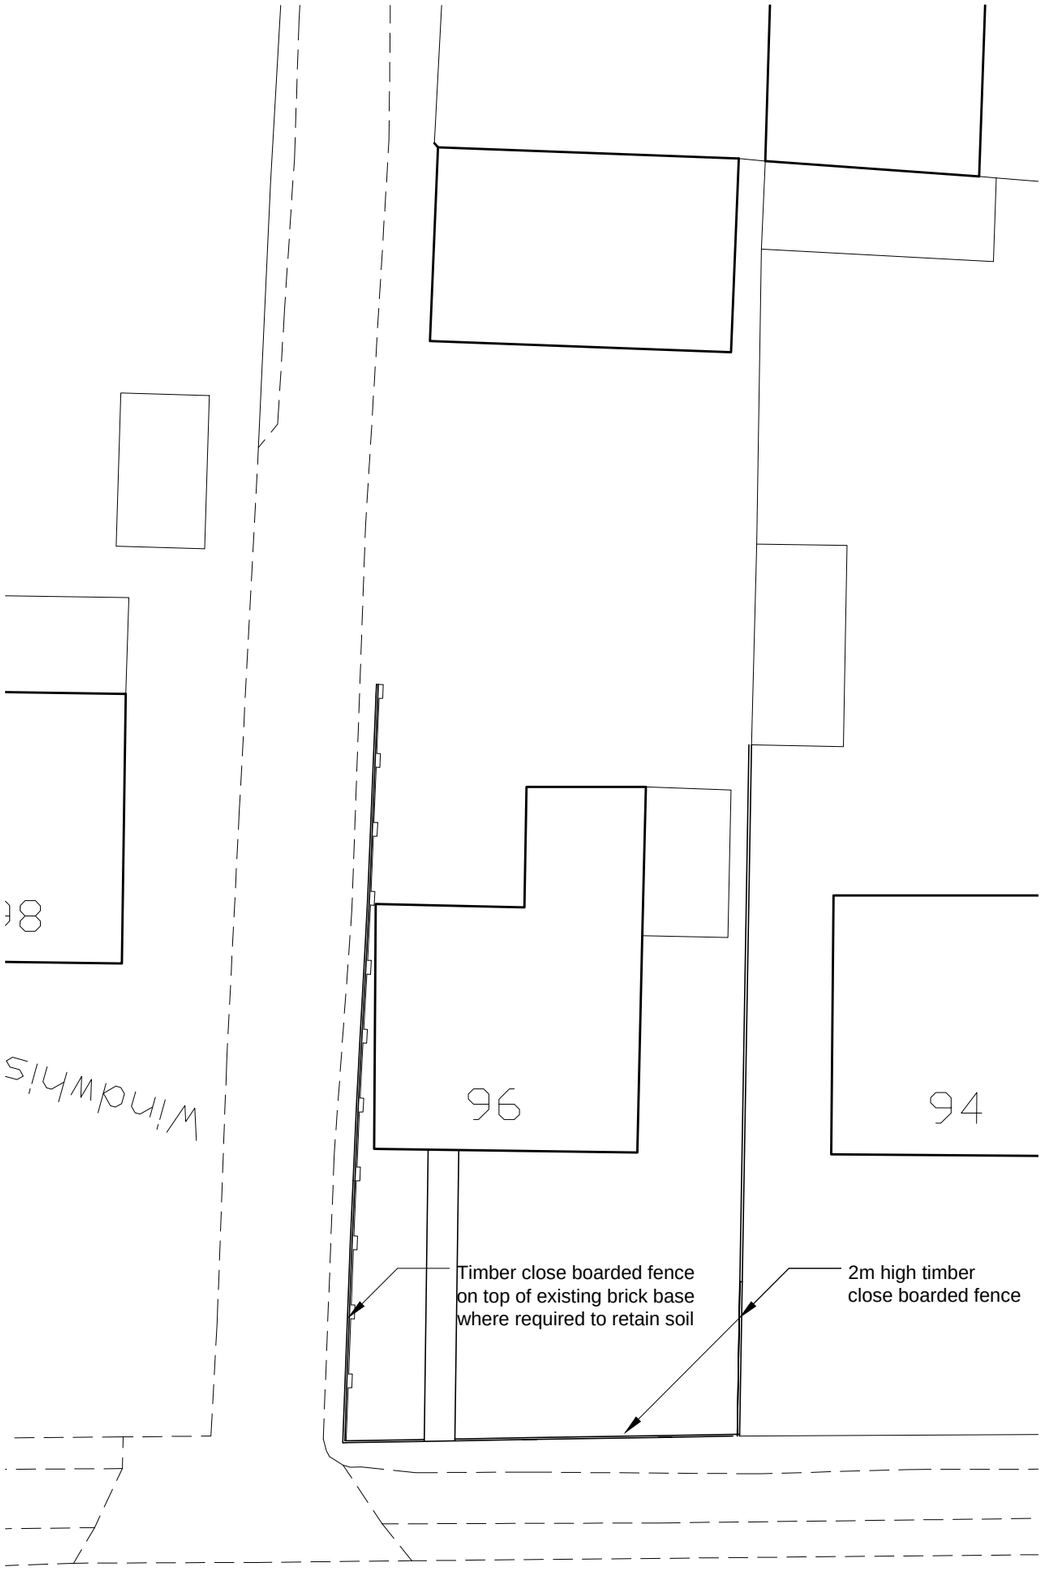

PROPOSED SITE PLAN

Rev	Date	Description
-		
-		

C3 Design Limited
124 Greenhill Road
Winchester
SO22 5DU

T 0845 458 1544

site
96 Lower Northam Road
Hedge End, Southampton SO30 4FT

title
Existing and Proposed Site Plan

date	scale
Jul'14	1:200

job	drawing no	rev
573	P01	-

© All rights reserved