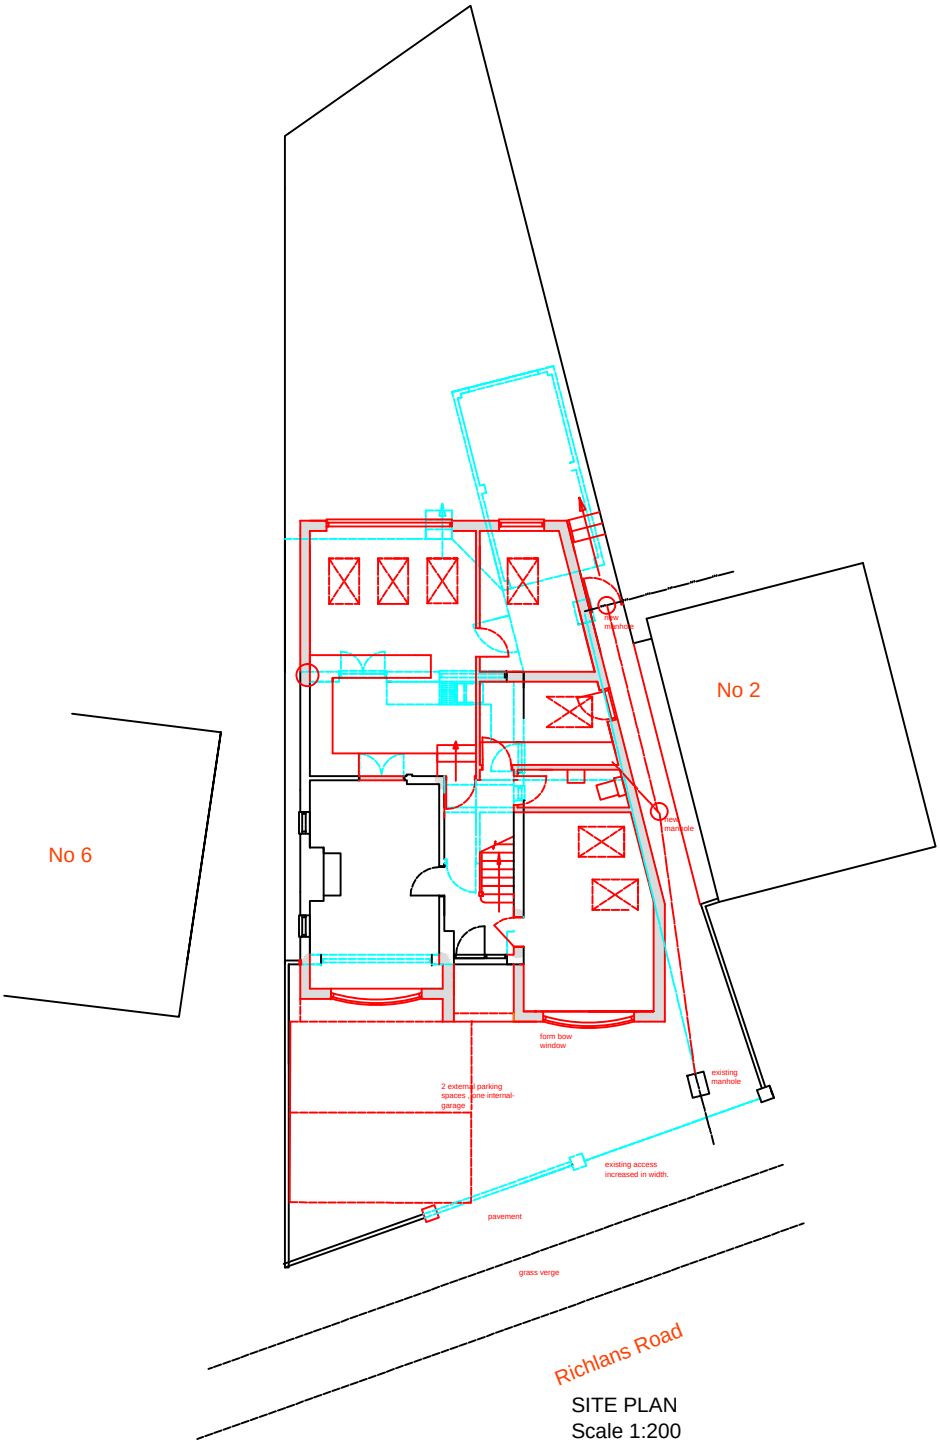

SITE PLAN
Scale 1:200
Proposed extensions
to 4 Richlans Road ,
Hedge End

Ground Floor Plan
Proposed