
Note: All dimensions should be checked before works commence.

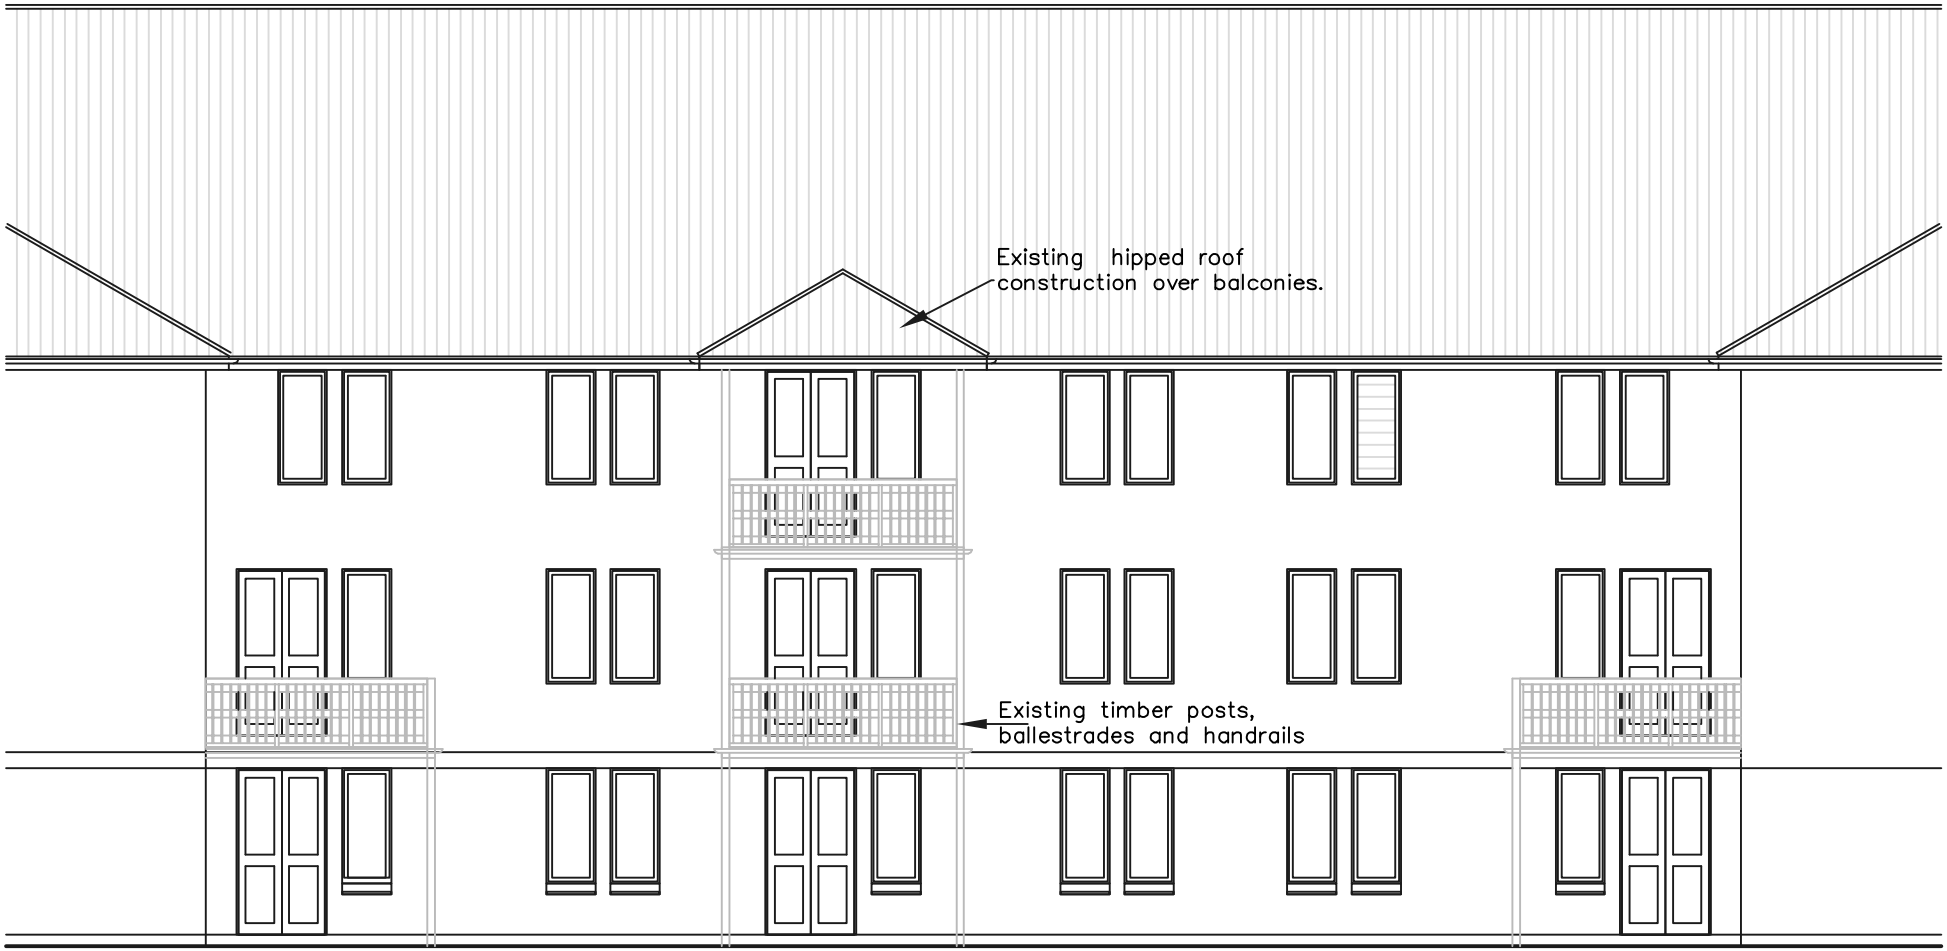

Exisitng South Elevation

Alterations to Balconies and roof– Exisitng South Elevation

at Hambleside, Hamble Lane, Southampton, Hants SO31 4QE

Scale 1:100 Date 6th June 2013 Dwg No: HS0613–06

A4