Plans and Section - The Stables Building

Exisiting Plan

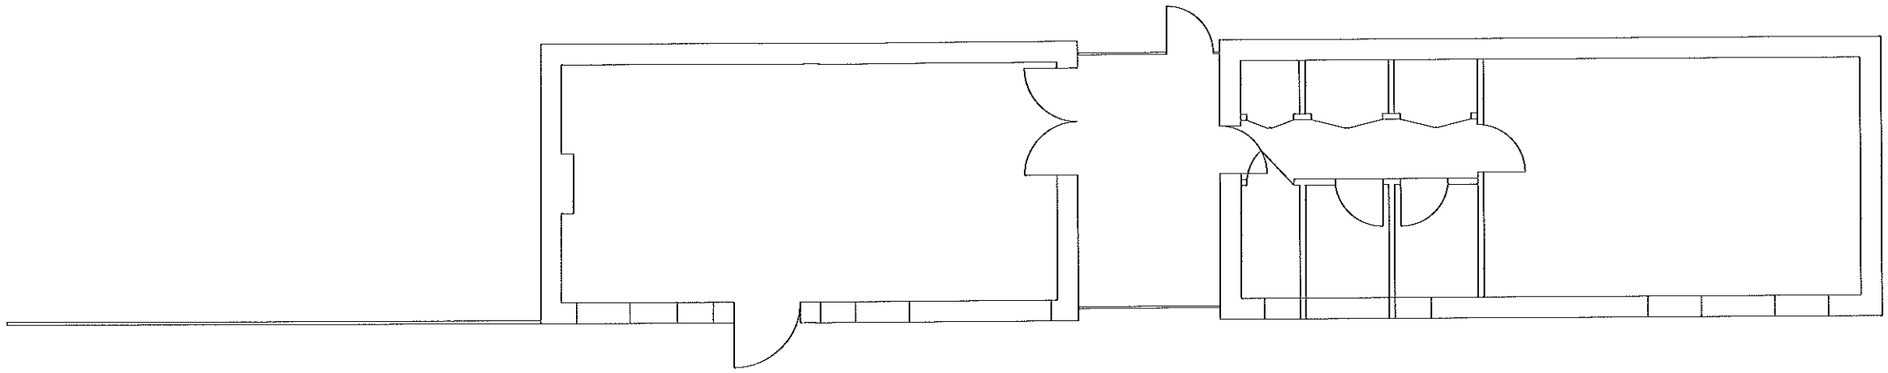

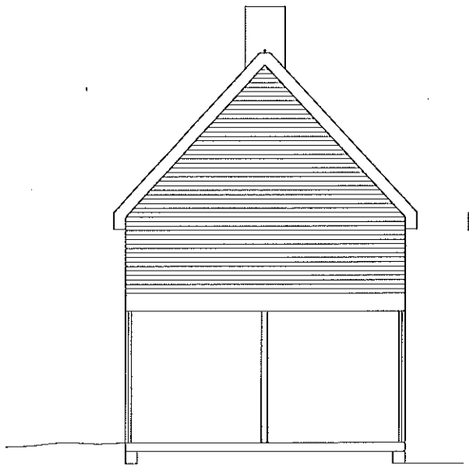

Proposed Shed - Section

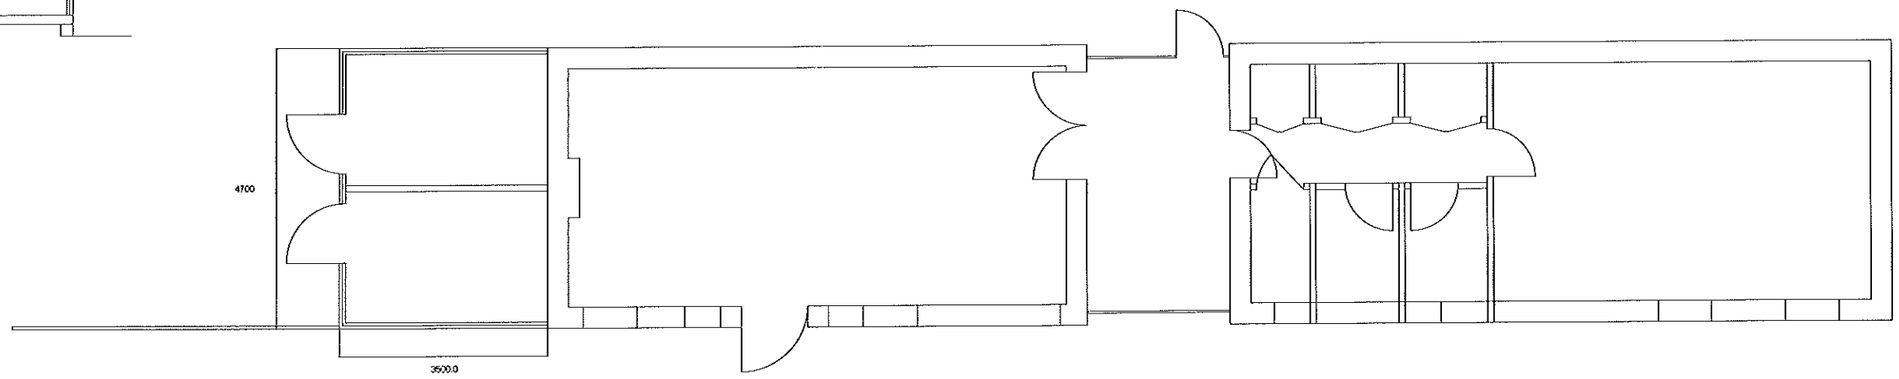


Proposed Plan

5 metres