


RevNo	Revision note	Date	Signature	Checked

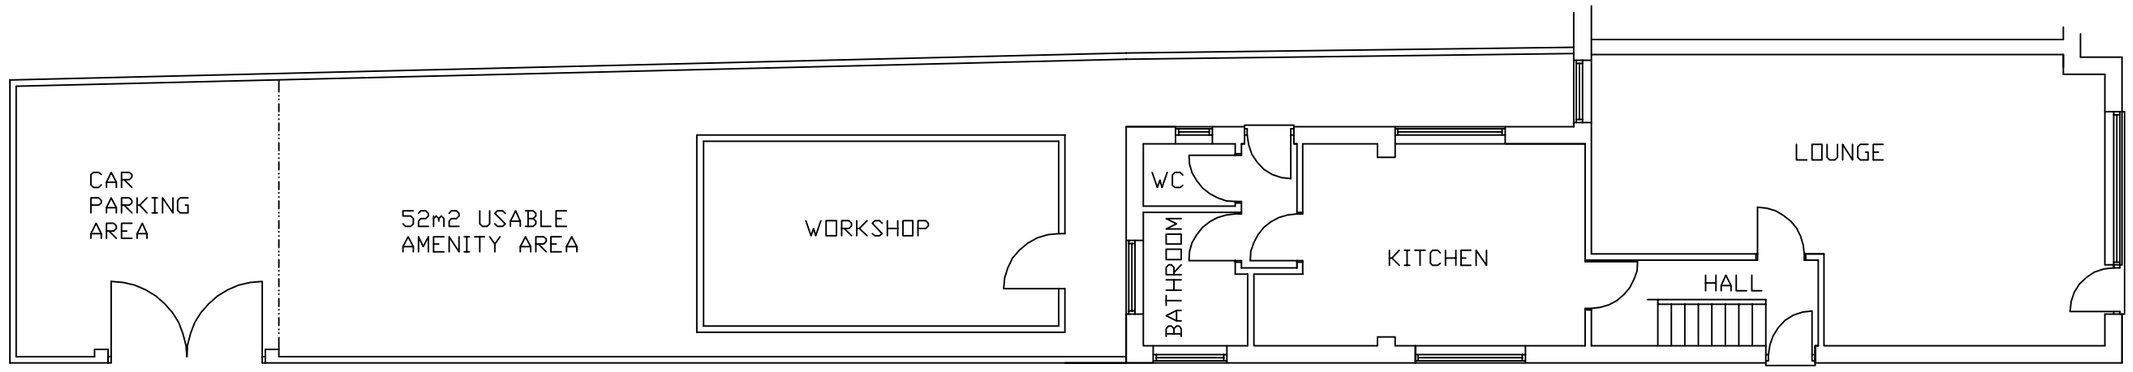


EXISTING GROUND FLOOR PLAN AND SITE PLAN

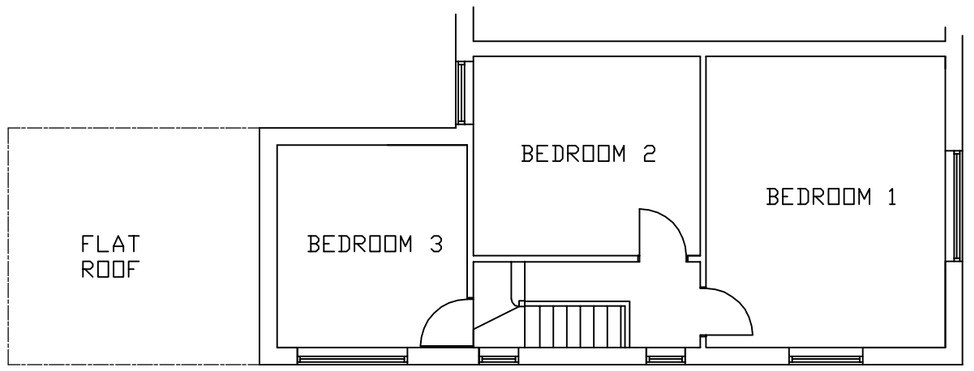

EXISTING FIRST FLOOR PLAN

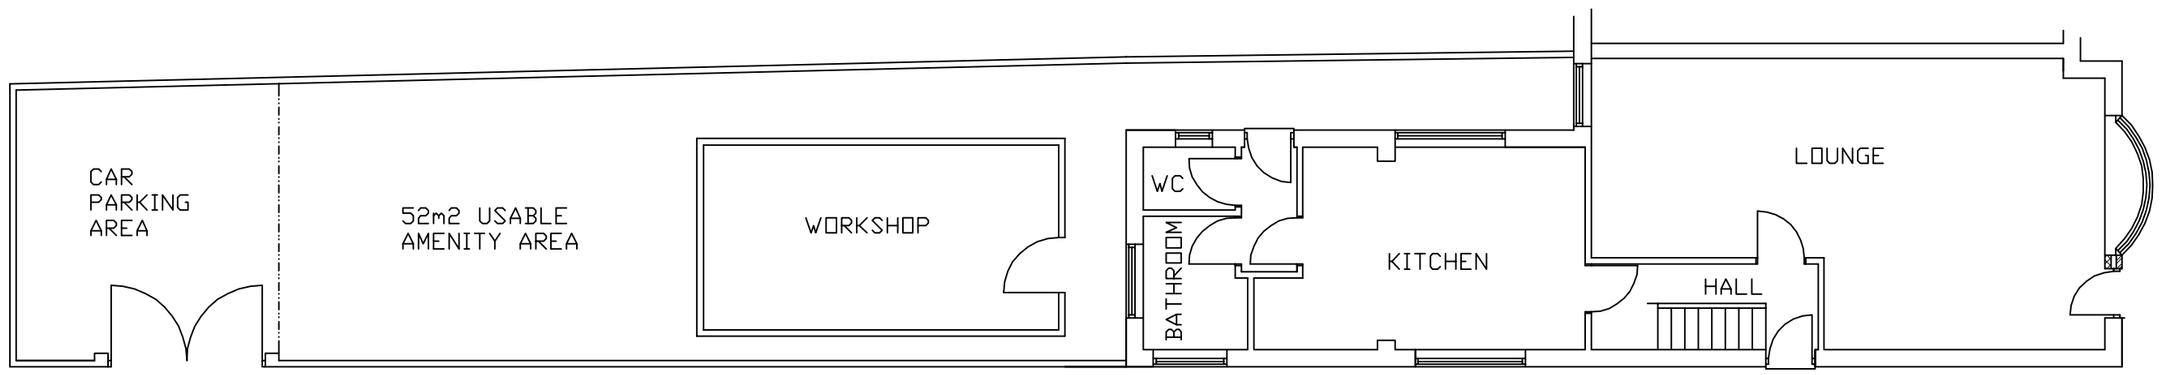

PROPOSED GROUND FLOOR PLAN AND SITE PLAN

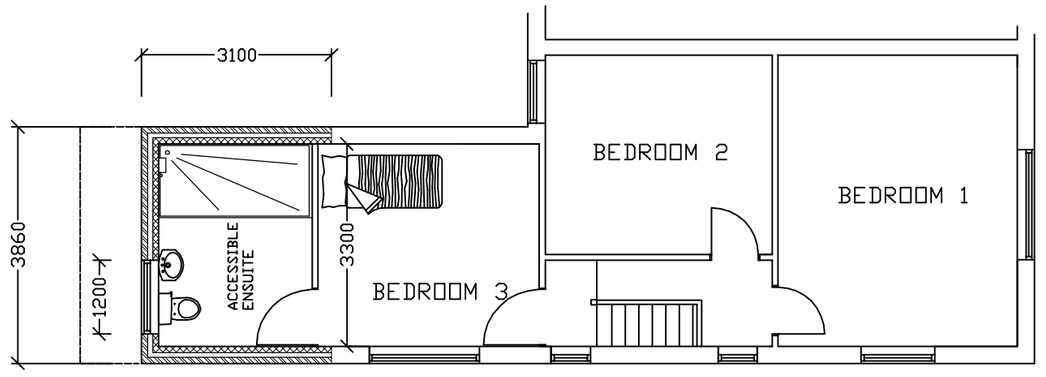

PROPOSED FIRST FLOOR PLAN

Drawing Title:

117 CRANBURY ROAD
EXISTING & PROPOSED
FLOOR PLANS &
SITE PLAN

Filename	Date	Scale
A2/117CR/02/RevA	AUG 2013	1:100

Client Detials:

MR NAYYAR