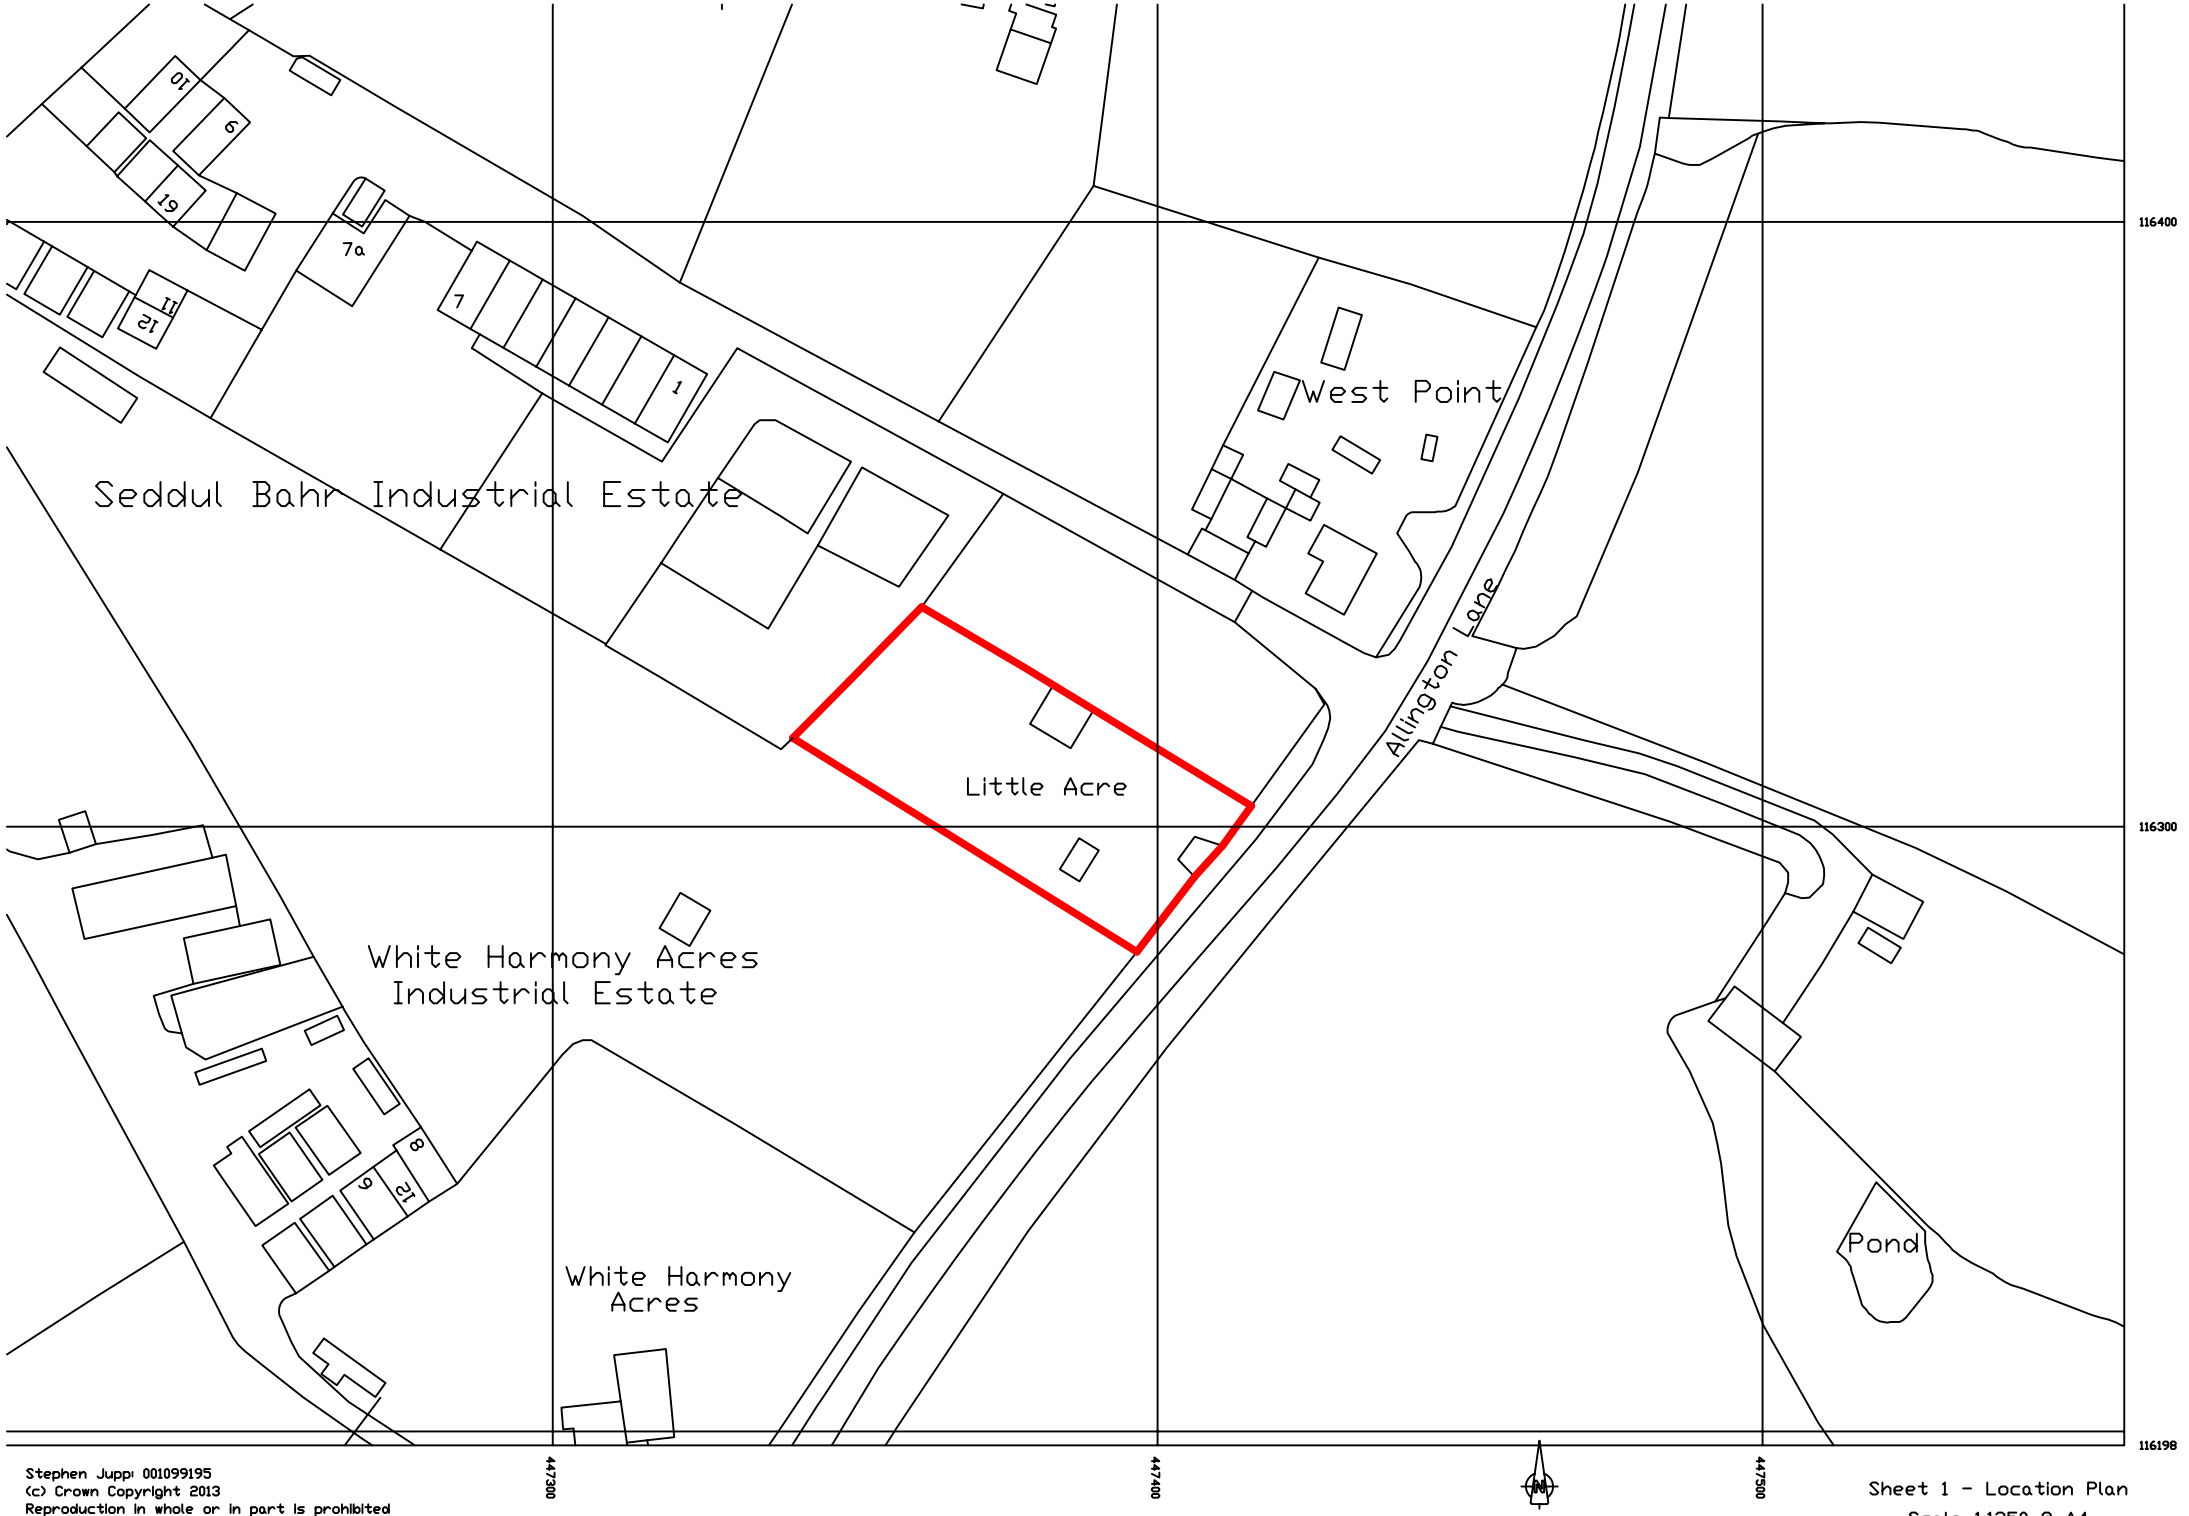


Stephen Jupp 001099195
(c) Crown Copyright 2013
Reproduction in whole or in part is prohibited
without the prior permission of Ordnance Survey.

Sheet 1 - Location Plan
Scale 1:1250 @ A4