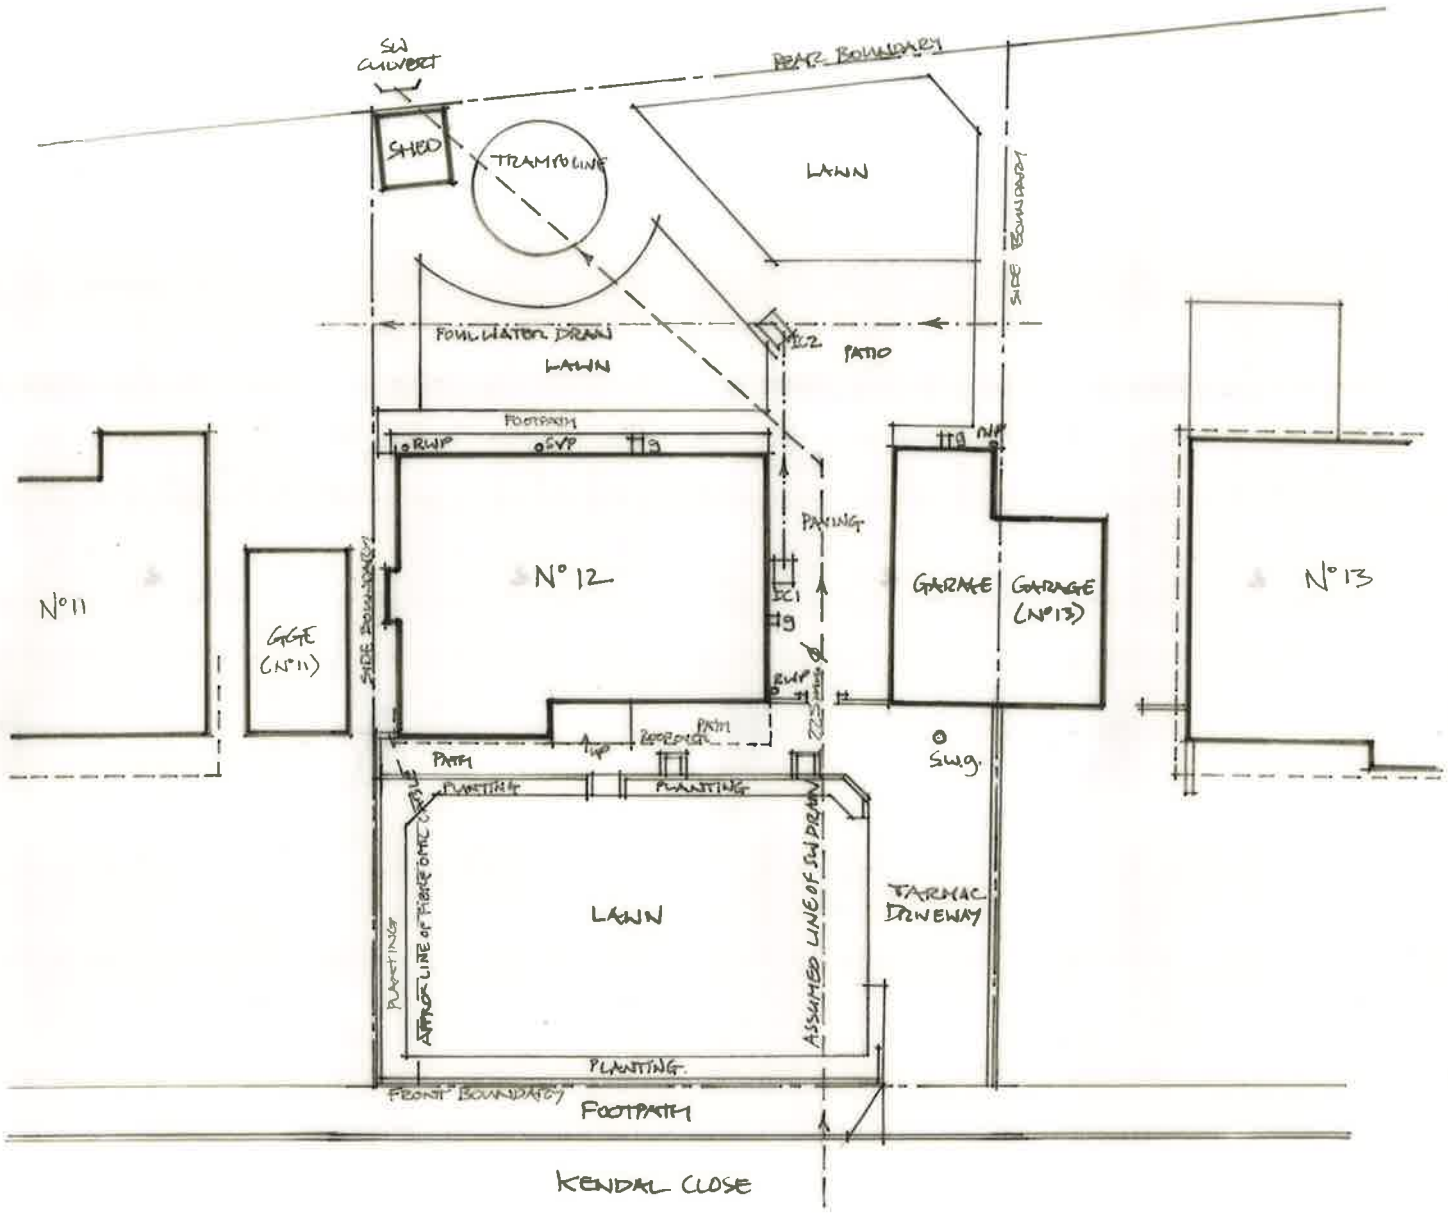


B - SEPT 13 - AS SUBMITTED FOR REVISED PLANNING APPROVAL

REVA - MAY 13 - AS SUBMITTED FOR PLANNING APPROVAL

CLIENT	DRAWING TITLE	DRAWING N°	DATE
MR & MRS A. MOORE 12 KENDAL CLOSE, CHANDLERS FORD, HANTS	SITE PLAN AS EXISTING	1082/13	OCT 2012
		SCALE 1:200 @ A4 0 1 2 3 4	