NORTH

PLAN VIEW OF PROPOSED
ROOF OUTLINE

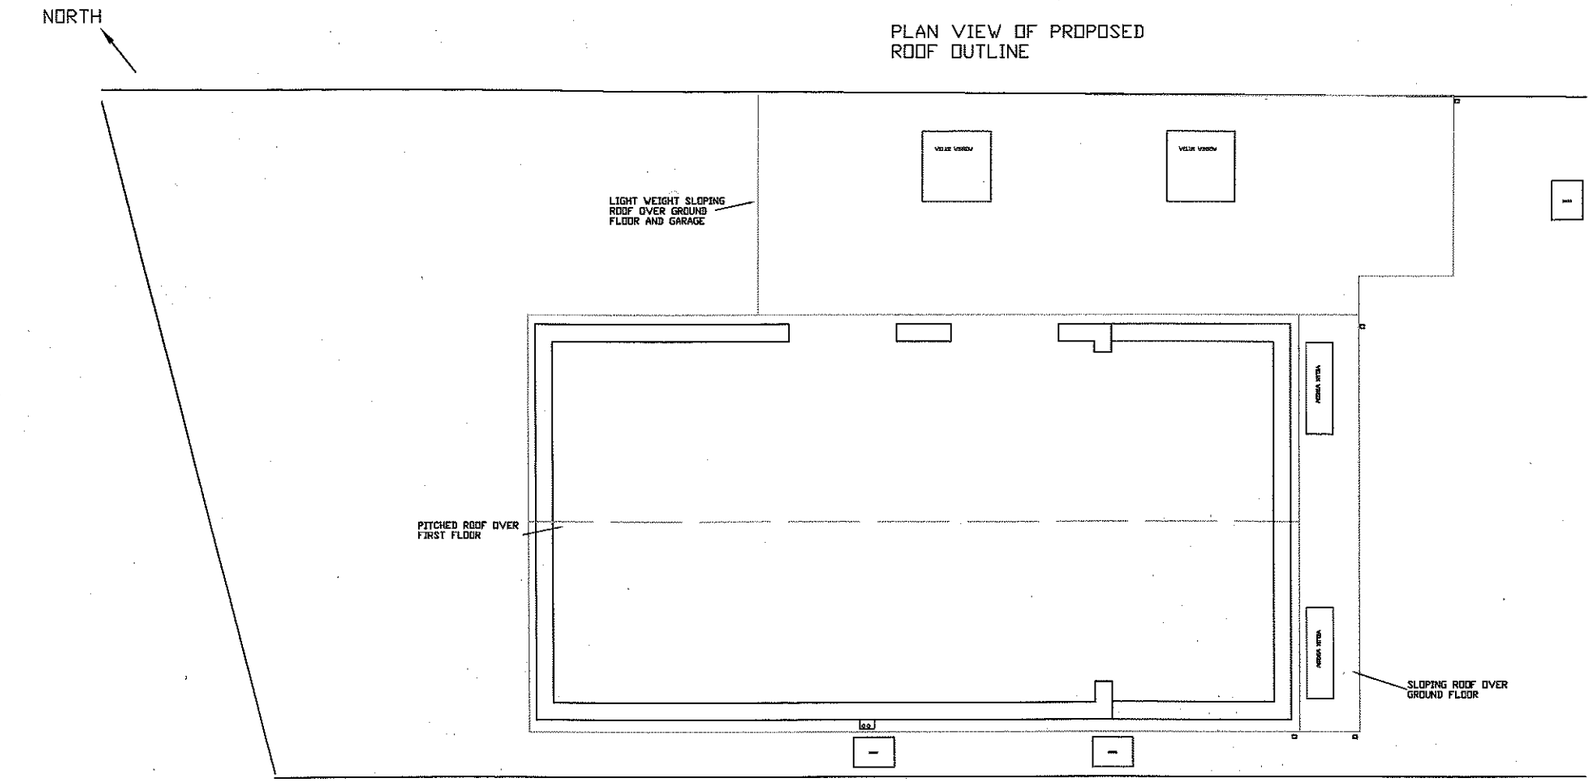

oceantech
IT and Electrical Marine Services
www.oceantechuk.co.uk
tel: +44 (0)23 80982786
email:
info@oceantechuk.co.uk

key:

- original brickwork
- ground level
- new brickwork
- old brickwork to be remove
- roof
- roof ridge
- guttering and soffet
- external drainage
- windows
- boundary

SCALE: 1-100

REV	REVISION	DATE
B	AMENDED FIRST FLOOR TO PLANNING REQUEST 12/01/12	
A	AMENDED FIRST FLOOR TO PLANNING REQUEST	

revisions

project
PROPOSED EXTENSION
PLANNING PHASE
10 SMITH GROVE HEDGE END
SOUTHAMPTON SO30 OJH

client
WHITREN
10 SMITH GROVE
SOUTHAMPTON SO30 0JH

content
NEW PLAN VIEW
ROOF MODIFIED

drawn by; NW
checked by; LW
date; 12-01-12
drawing no.
201011-121