
PROPOSED WORKS AT, MILL VIEW, LONG LANE, BURSELDON, SO31 8BZ

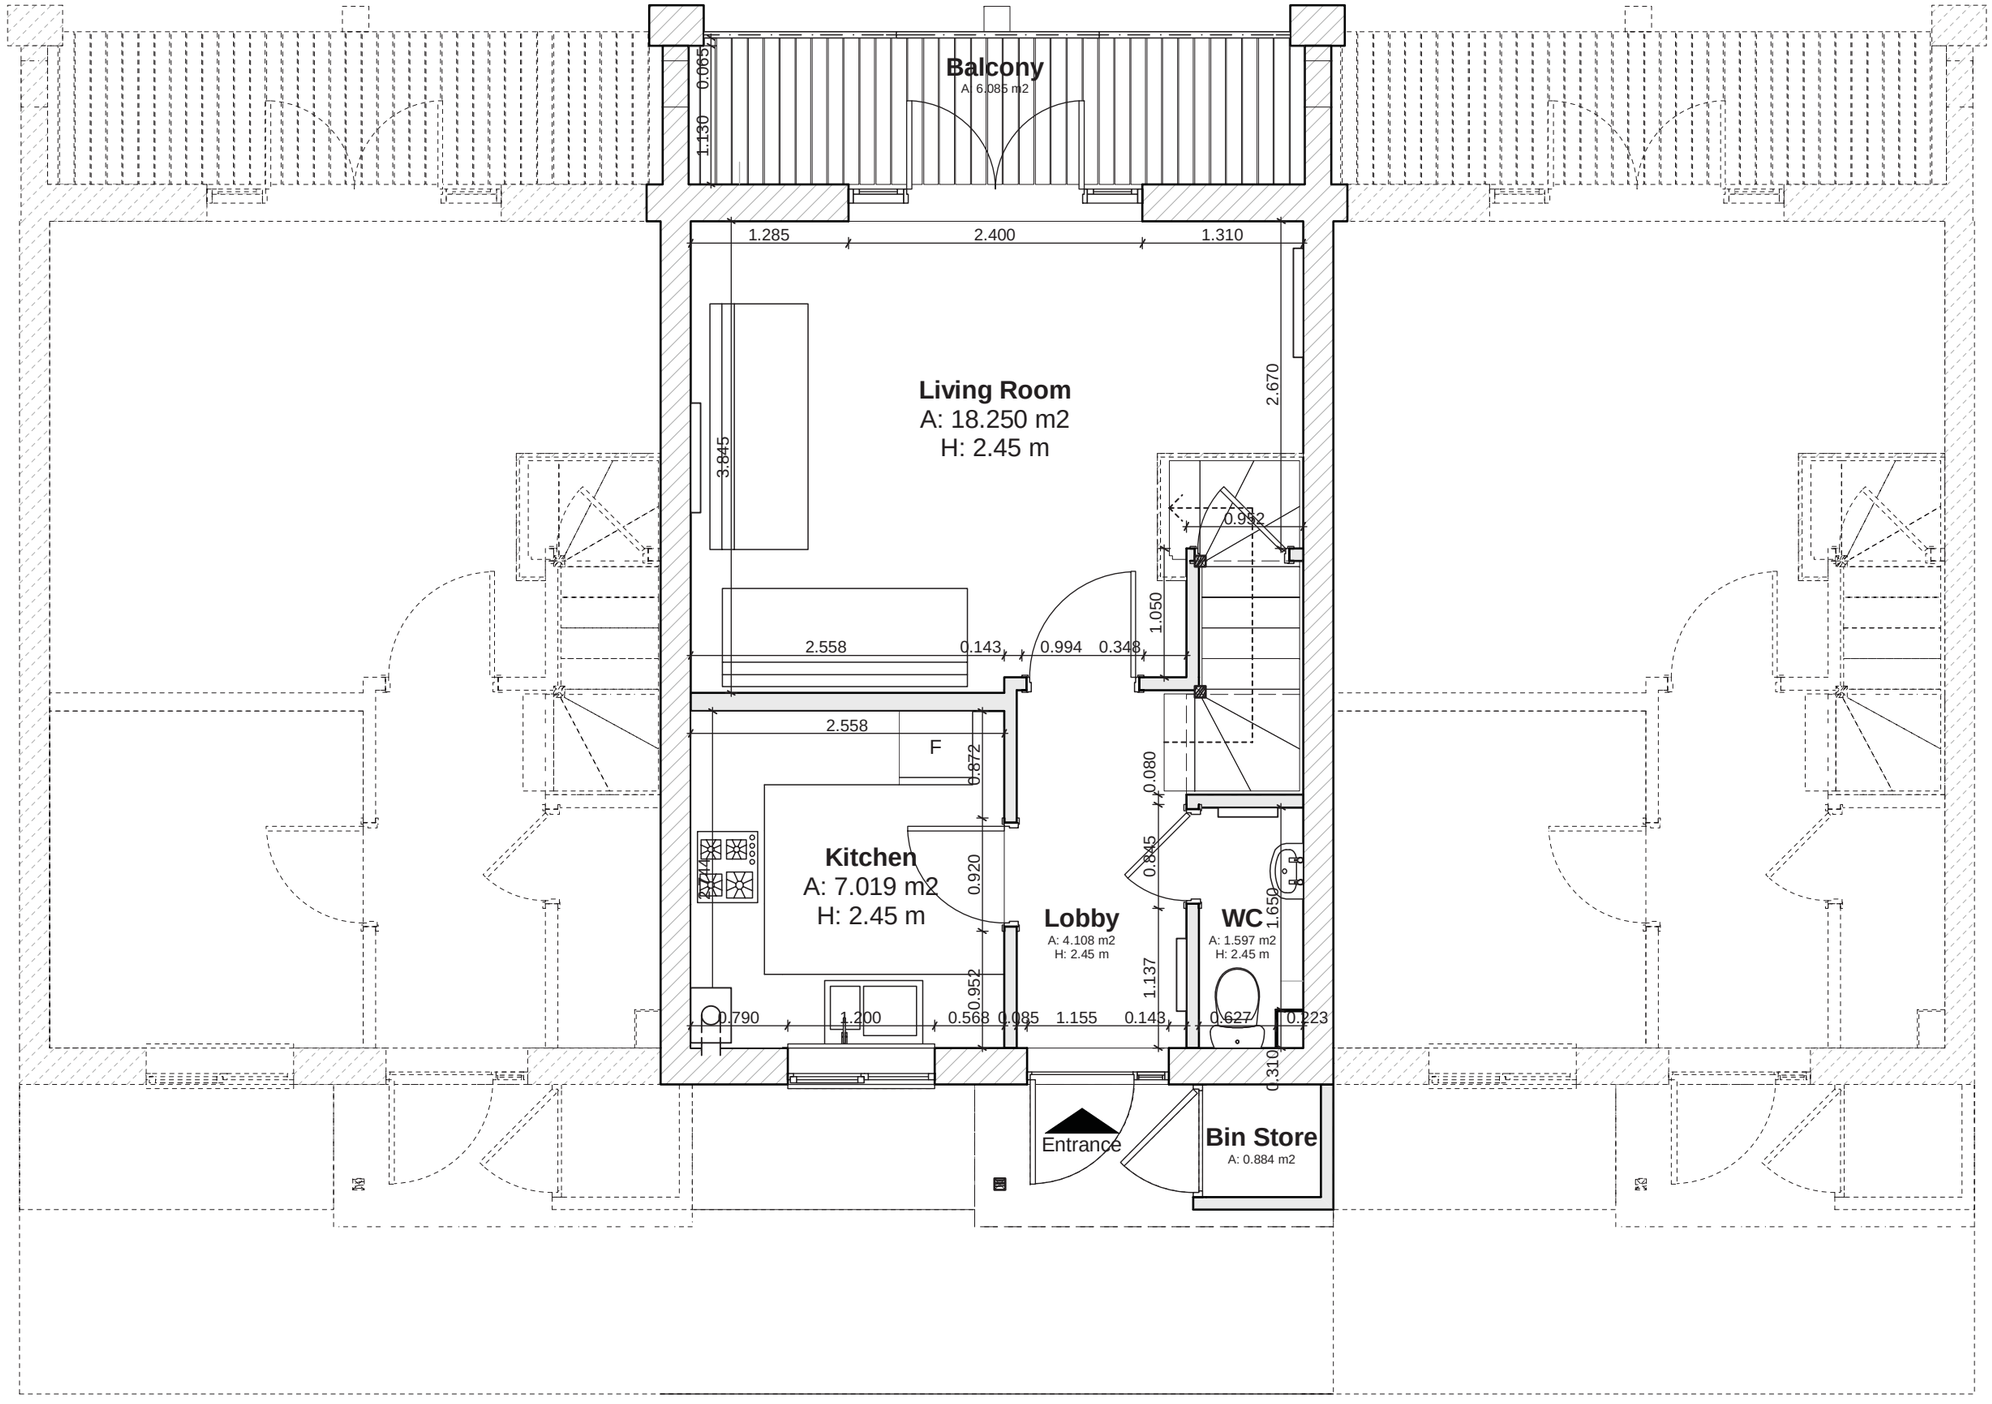

EXISTING GROUND FLOOR PLAN SCALE 1:50 AT A3

For: Mr. Wheeler Mill View Long Lane Burseldon SO31 8BZ	**Date: 2012** **Scale:AS SHOWN** **No** 04 **Drawn:** Tom	**CREATIVE DESIGNS** **Oaklea, Titchfield Lane,** **Wickham, Portsmouth** **PO17 5PQ Tel 01329 835992**	