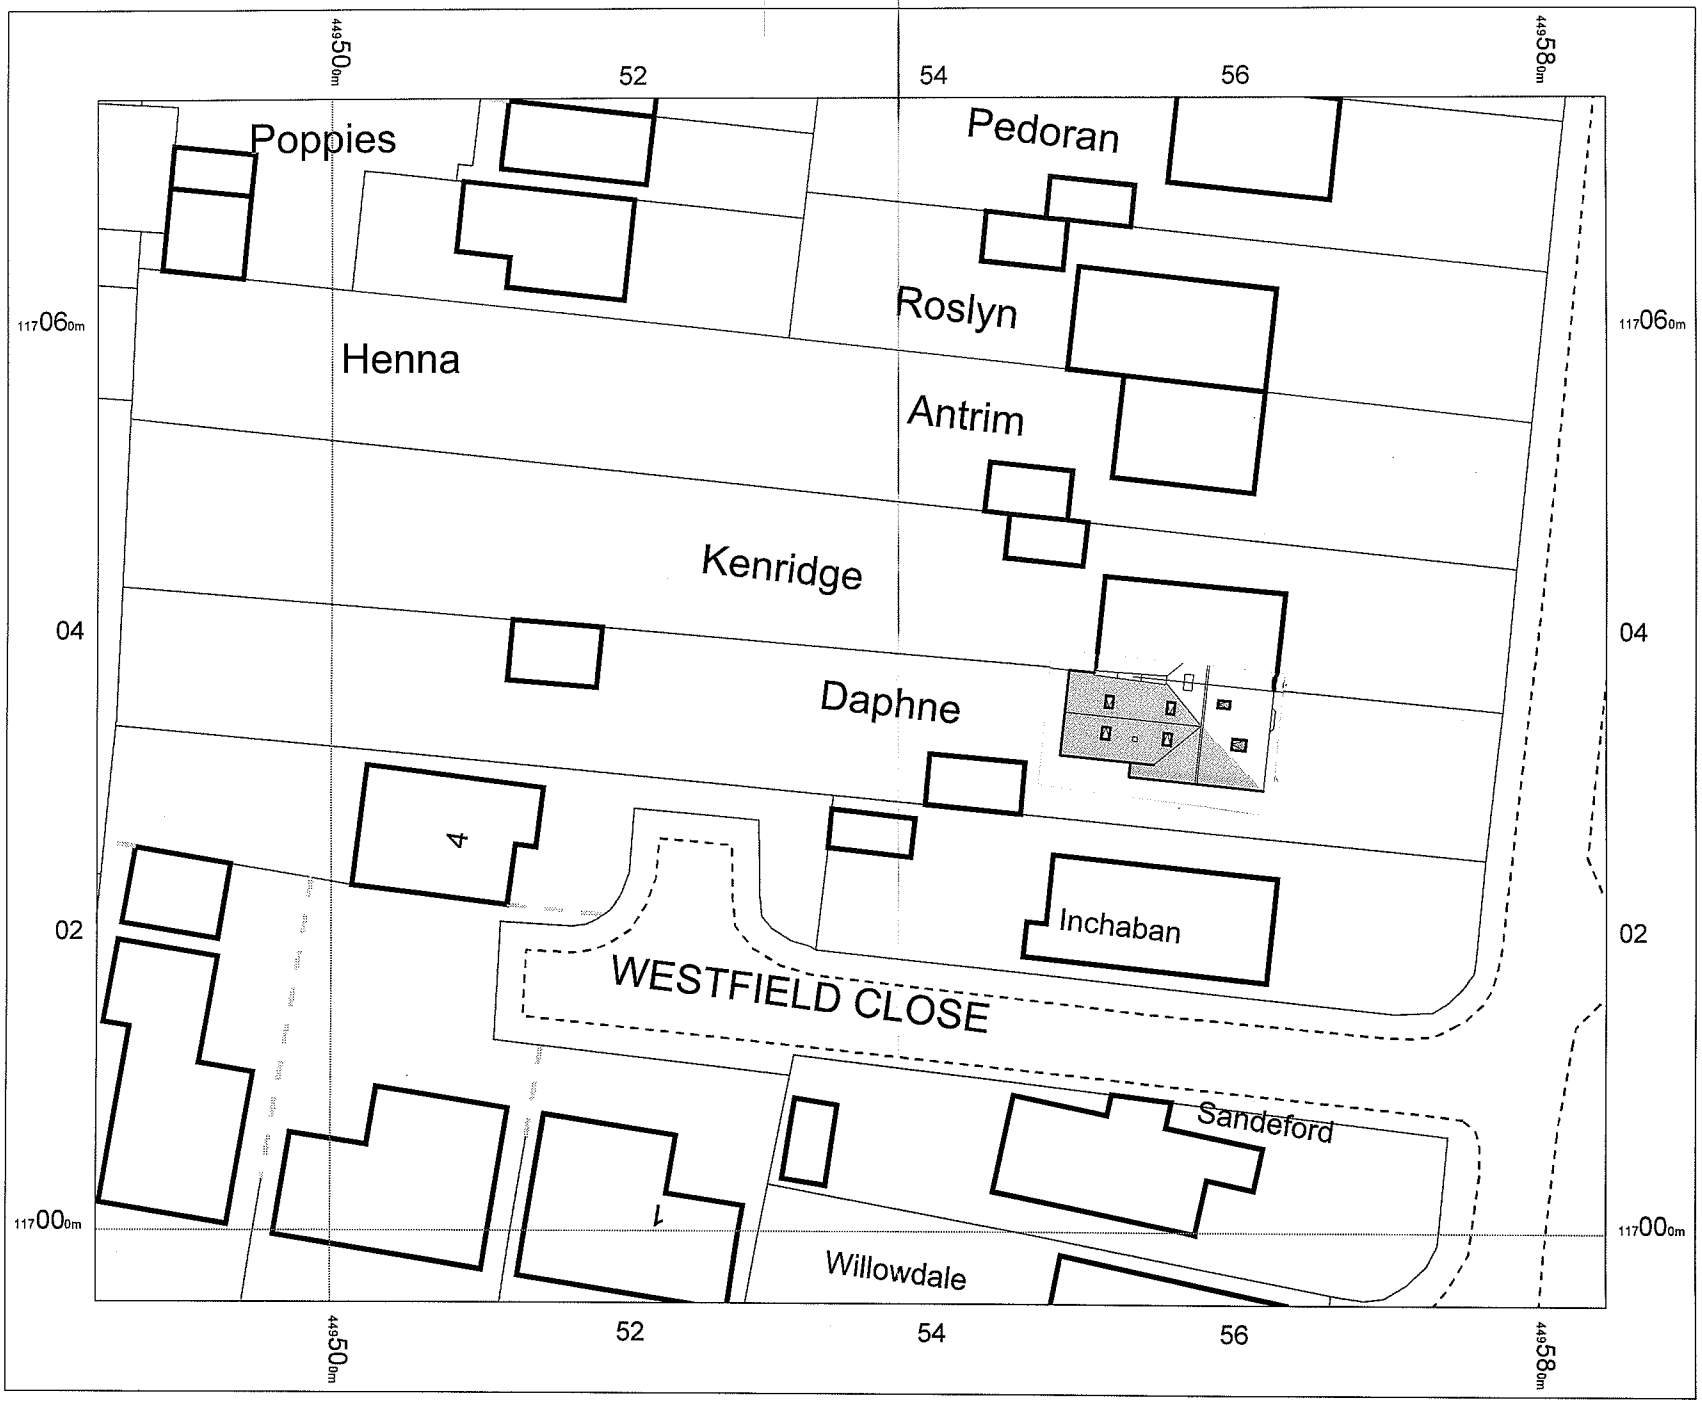


DAPHNE
BOTLEY RD
HORTON HEATH
SO50 7DW

N

OS MasterMap 1250/2500/10000 scale
13 March 2015, ID: BW1-00410093
www.blackwellmapping.co.uk

1:500 scale print at A4, Centre: 449535 E, 117035 N

©Crown Copyright Ordnance Survey. Licence no. 100041040

Mapping sourced from Ordnance Survey®

BLACKWELL'S
www.blackwellmapping.co.uk
TEL: 0114 268 7658
maps.sheffield@blackwell.co.uk