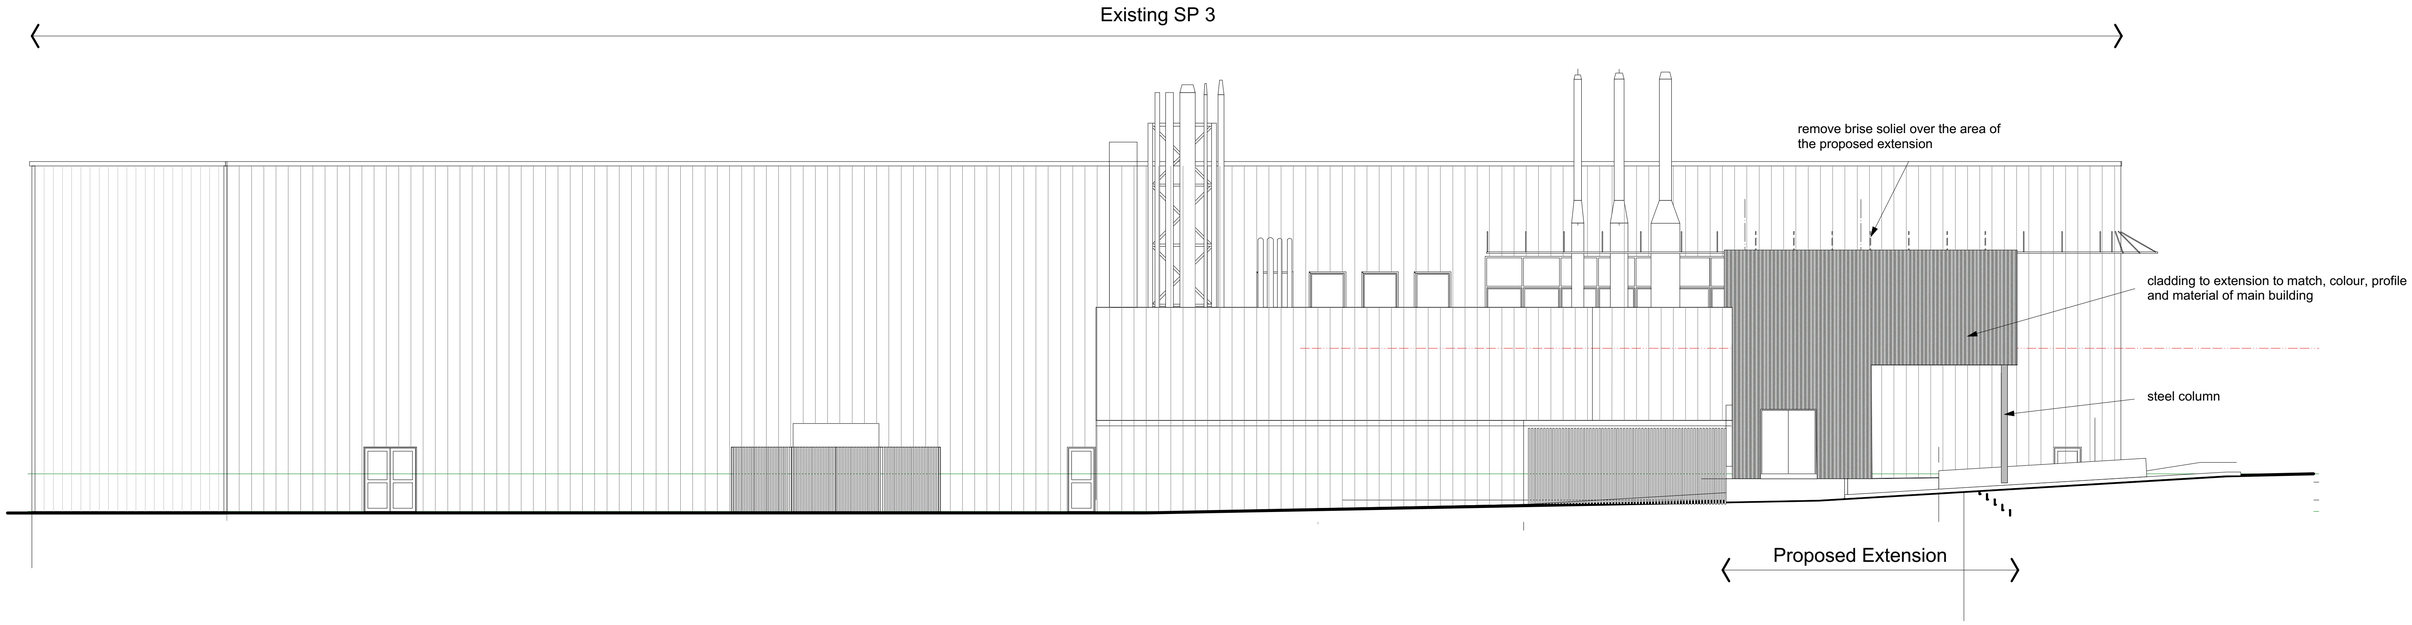

SP3 Proposed South East Elevation

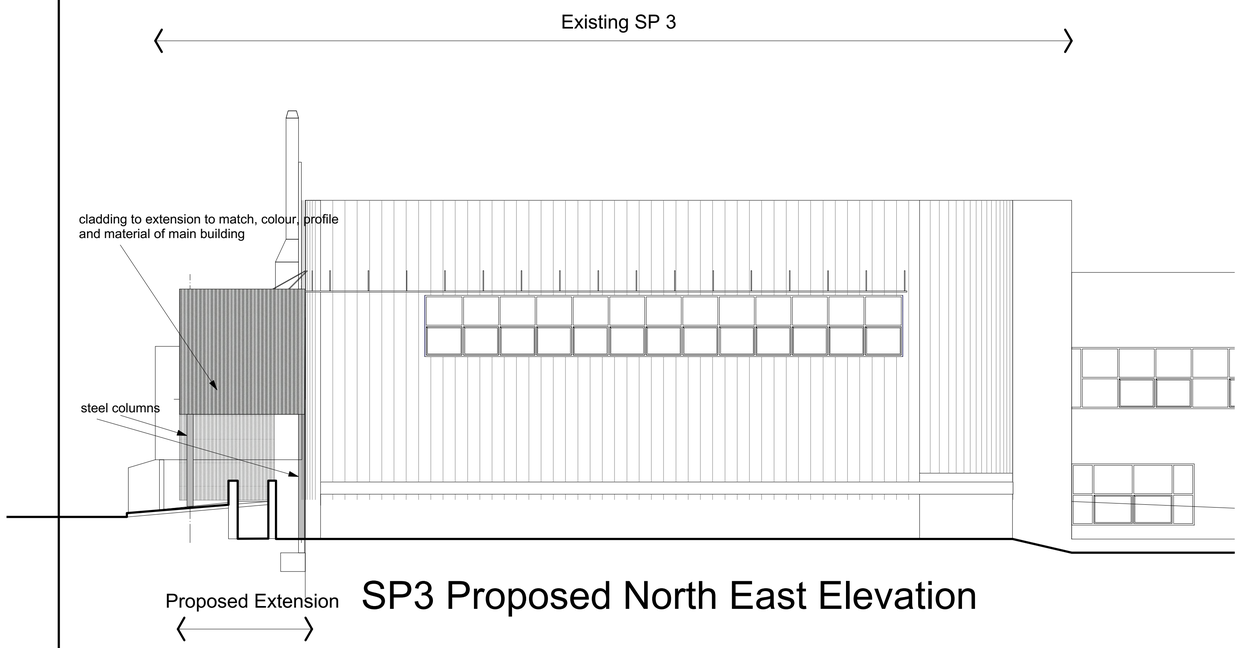

SP3 Proposed North East Elevation

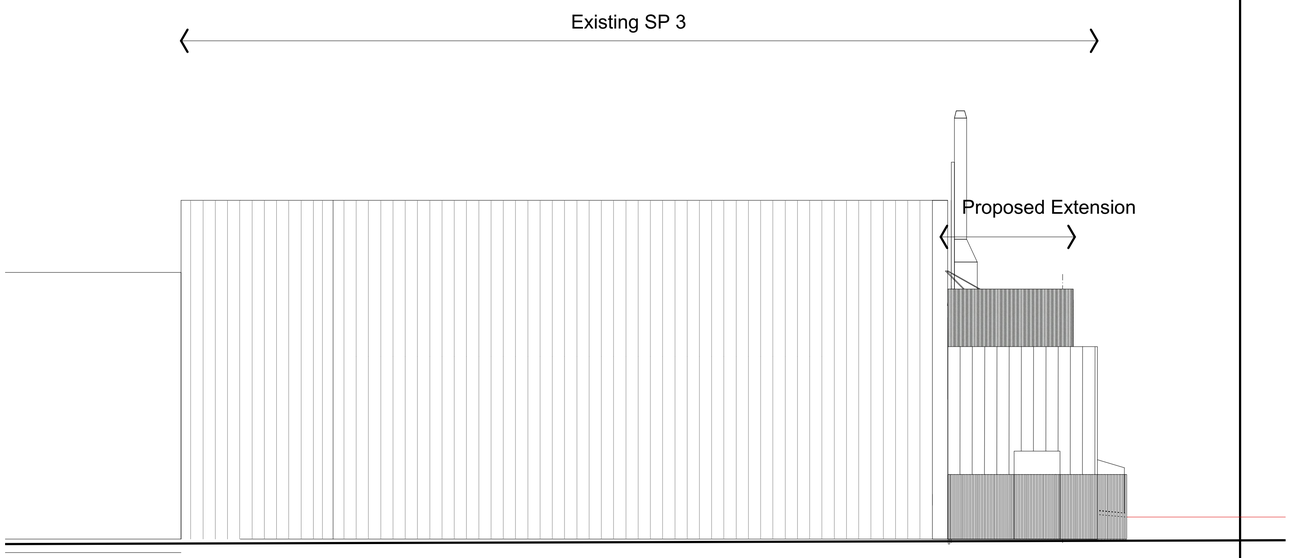

SP3 Proposed South West Elevation

No.	Date	Revision Notes	Zone	Approvals

No.	Date	Issue Notes

Design Firm
b3 architecture ltd
paceycombe house, paceycombe way
dorchester DT1 3WB
01305 257631

Consultant
PLANNING

Project Title
SPS3, Ensign Way, Hamble
Proposed Toilet Block

Sheet Title
Proposed Elevations

Project Manager	
Drawn By	
Reviewed By	
Date	Dec 2014
CAD File Name	CV SP3 IDA
Project ID	855
Scale	1:100 @ A1
Sheet No.	855.03
	of