
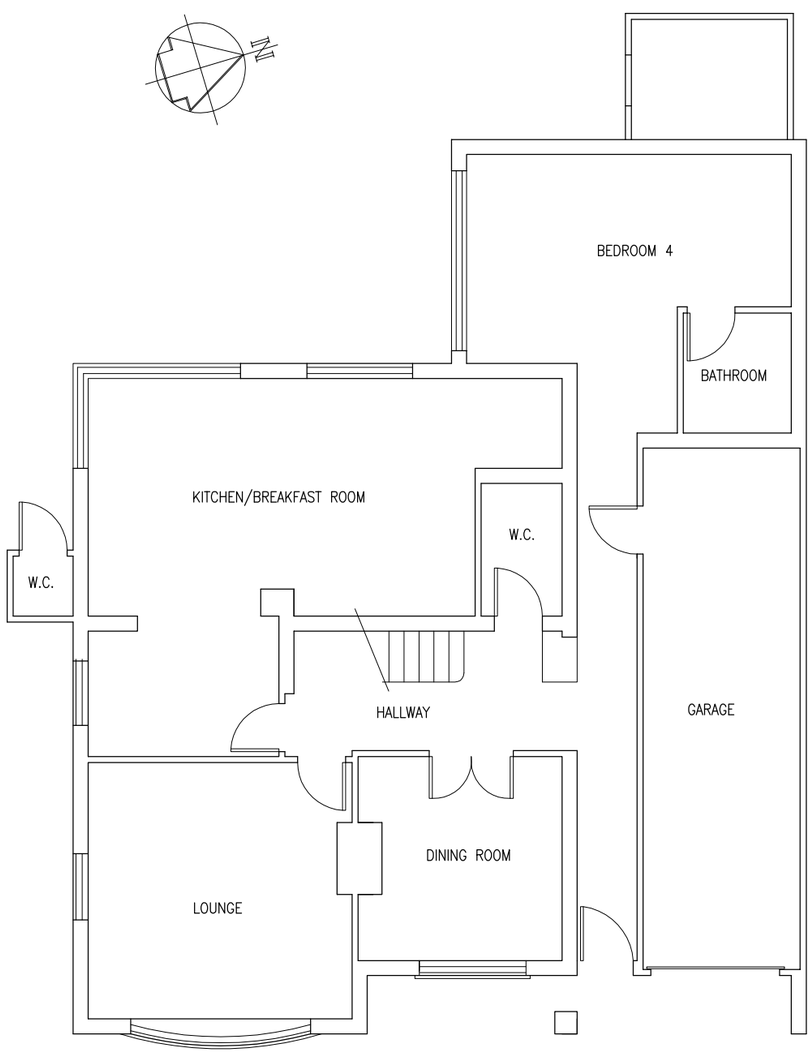


GROUND FLOOR PLAN
(SCALE 1:50)

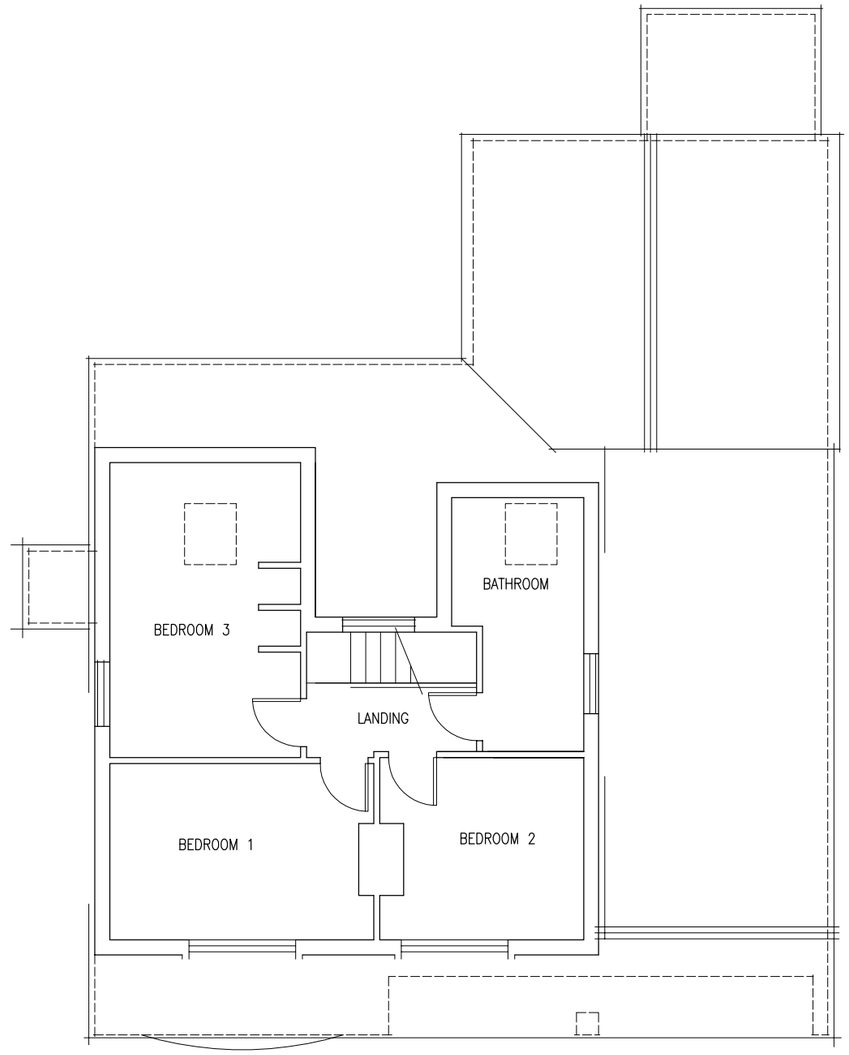

FIRST FLOOR PLAN
(SCALE 1:50)

NOTES

1. THIS DRAWING IS COPYRIGHT & MUST NOT BE DISCLOSED TO THIRD PARTIES WITHOUT OUR PERMISSION.
2. SCALED DIMENSIONS ARE NOT TO BE USED FOR CONSTRUCTION.

rev	date	by	description
P2	08.12.10	MRP	UPDATED
P1	29.04.10	JV	FOR INFORMATION

DRG No. 8594–01 REV P2

72 KINGSWAY CHANDLERS FORD HAMPSHIRE

PROPOSED ALTERATIONS AND EXTENSION

EXISTING PLANS

PRELIMINARY – NOT TO BE USED FOR CONSTRUCTION

R·J·WATKINSON
CIVIL AND STRUCTURAL CONSULTING ENGINEERS
12 HIGH STREET, LYNDHURST
HAMPSHIRE
SO43 7BD
Tel. 023 8028 3794 Fax. 023 8028 3655
e-mail : rjwptrs@ rjwatkinson.co.uk

DRAWN	DATE	SCALE	Size
JV	29.04.10	1:50	A1

DRG No. 8594–01 REV P2

0mm Original A1 scale of drawing 100mm