Ordnance Survey®
OS Sitemap®

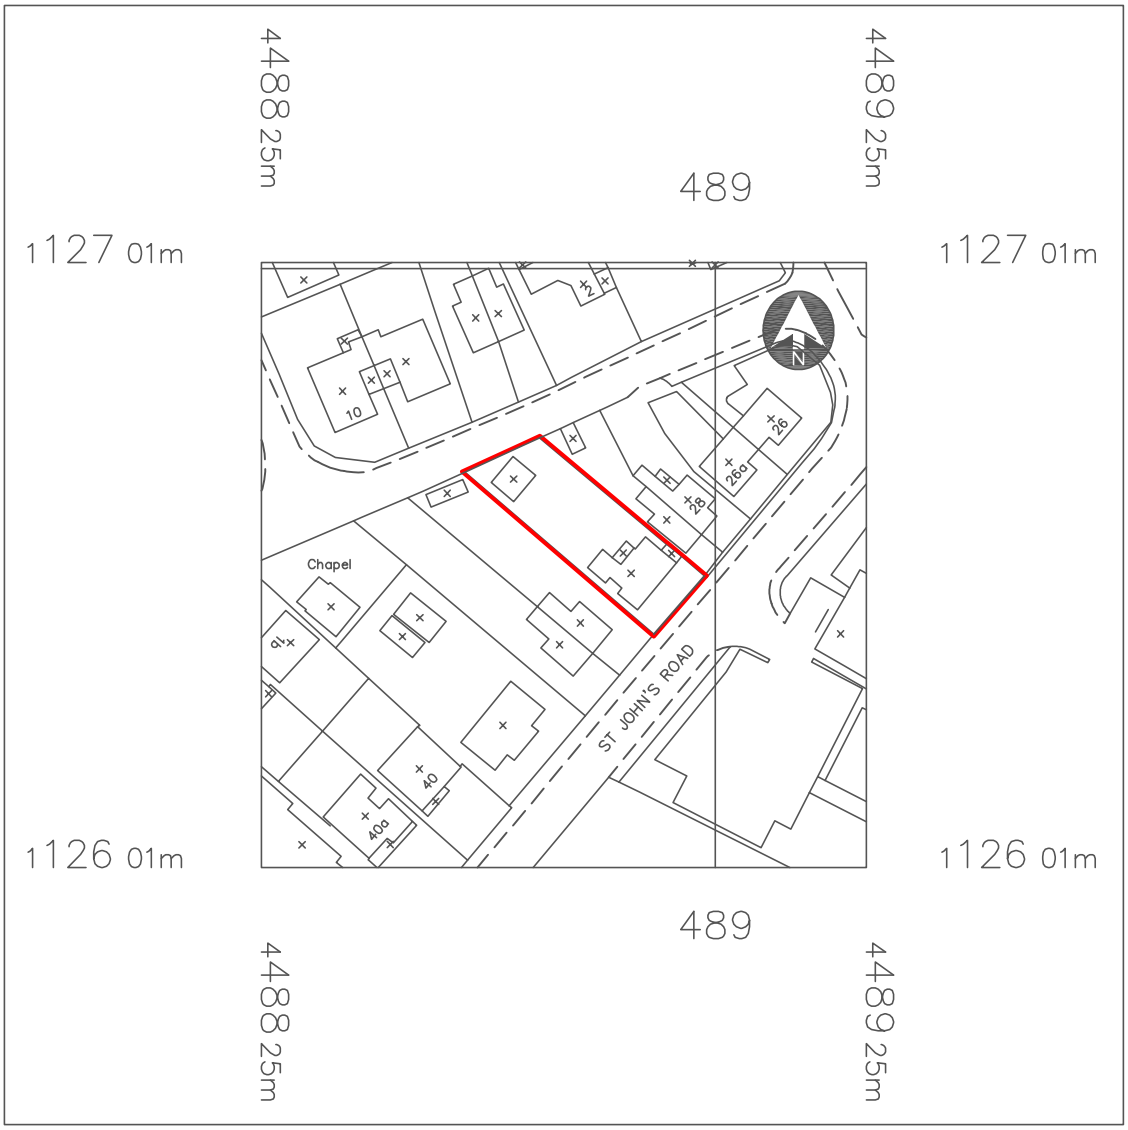

20 0 20 40 60 80 100

Metres

© Crown Copyright 2012
Reproduction in whole or in part is prohibited
without the prior permission of Ordnance Survey.
Licence Number OI418674

unsted design

MR JOHN FINNEGAN,
32 ST JOHNS ROAD,
HEDGE END,
SOUTHAMPTON,
SO30 4AG.

LOCATION PLAN
SCALE 1:1250
Crown Copyright. All rights reserved.
Licence Number OI418674
Drawing No 023-CAPPER-LP-22110-A4
15th June 2012