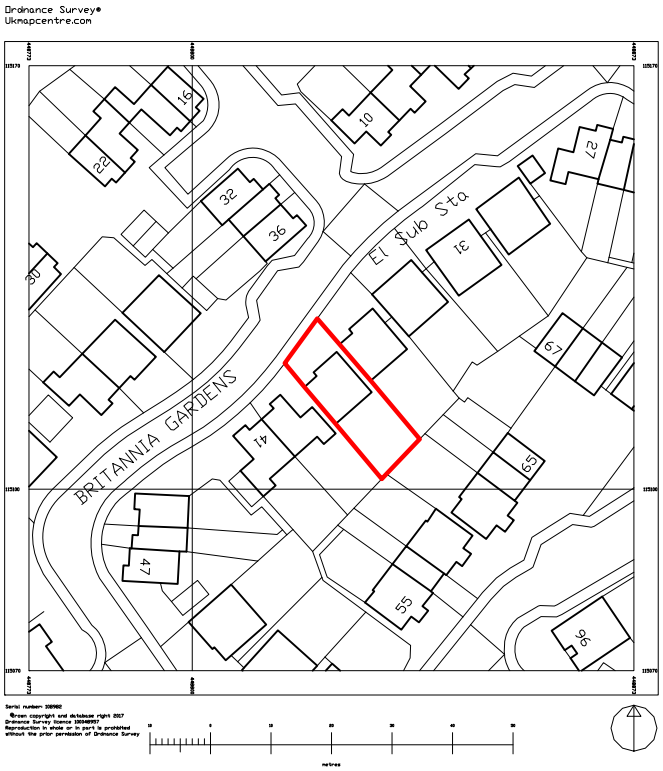


N

# Planning

CL:AD

Craig Lawson : Architectural Design

Project Address:
37 Britannia Gardens,
Hedge End,SO30 2RN

Client:
Mr and Mrs Giles

Drawing:
Location Plan

Scale: 1:1250@A4 | Date: 12/02/17

Drawing No.
111 LOC

Revision

t. 07896 223 773
e. craiglawson@live.co.uk
w. www.cl-ad.co.uk
a. 24 Langton Close,
Winchester,
SO22 6RJ

© Craig Lawson Architectural Design Limited 2017