

PROPOSED FRONT ELEVATION

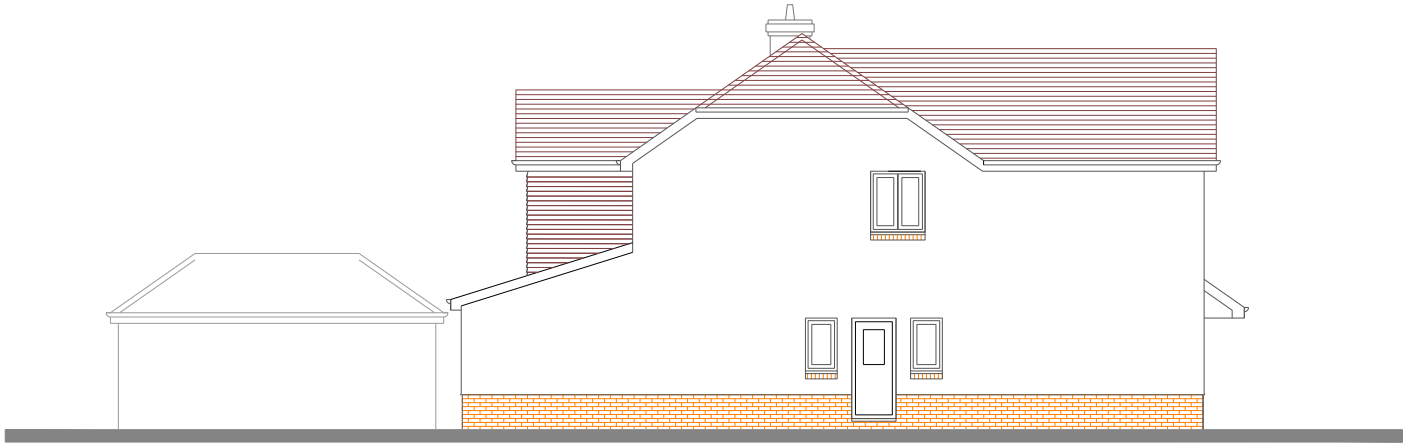

PROPOSED SIDE ELEVATION

Drawing No.

12–GR–EL01A

Scale	Date
1:100 (A3)	11–02–12
Rev.	Drawn By
	S Bernardez

Title

PROPOSED ALTERNATIVE ELEVATIONS

Project

12 GROSVENOR ROAD CHANDLERS FORD

A&B Design 01794 368744
steve@aandbhomes.com