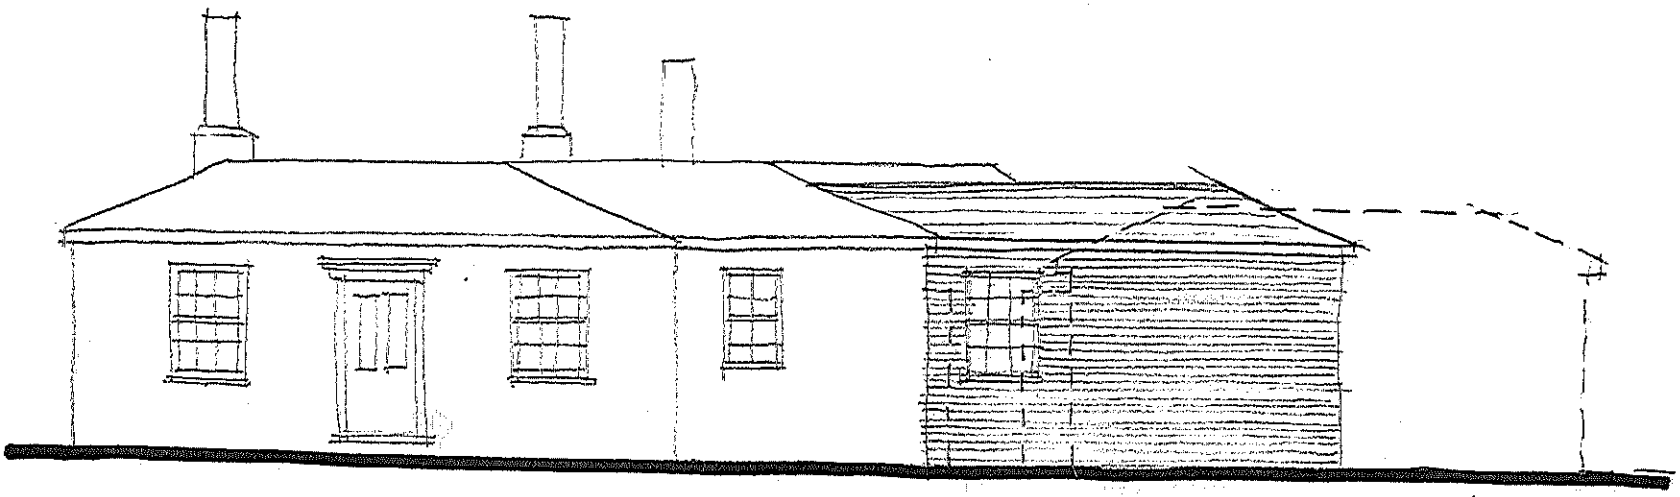

FRONT

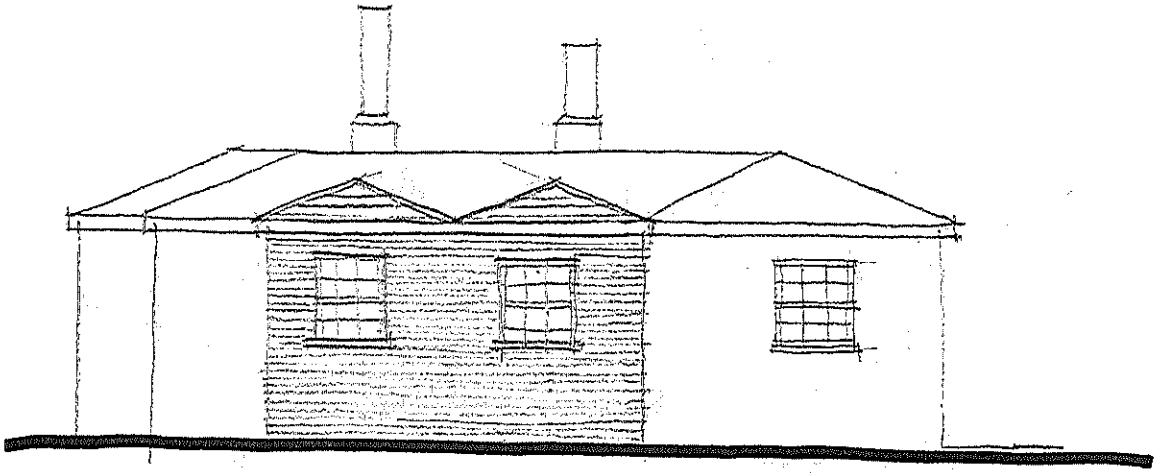

SIDE

Rev. A. Scheme Amended
Feb 2013.

ROSEWOOD COTTAGE
Scale 1:100 at A4.
dwng 470/02A