


PROPOSED FRONT ELEVATION

1 : 100



PROPOSED REAR ELEVATION

1 : 100

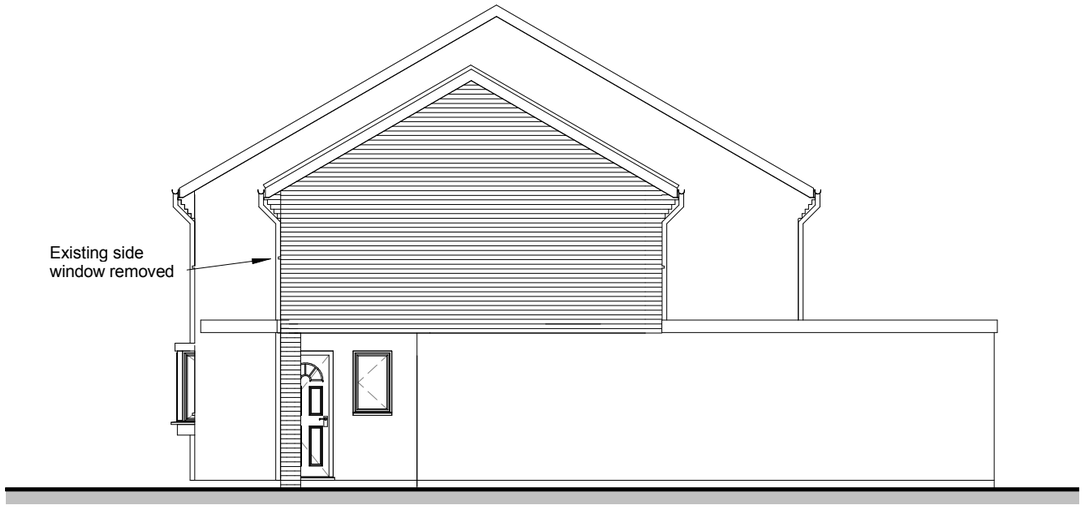

PROPOSED RH SIDE ELEVATION

1 : 100

1:100 1m 2m 3m 4m 5m 6m 7m 8m 9m 10m

REV A : JAN 14-EXTENSION REPOSITIONED FORWARD 2.25M IN ACCORDANCE WITH EBC PLANNING REQUIREMENTS

METROSCAPE DESIGN LTD
Malcolm Stevens BA (Hons) Arch Tech
Shady Oak, 5 Ayerswood
Bursledon Road, Hedge End
Southampton, Hampshire SO30 0DF
Tel/Fax: 023 80403794
Email : malcstevens@metroscape.co.uk

Project 3 Wylye Close
West End, Southampton,
Hampshire SO18 3LF

Drawing Title PROPOSED ELEVATIONS

Client MR & MRS A ALGAOUD

Project No **P13020**

Date Issue Date | Scale 1 : 100

Drawing No P05

Revision A

This drawing is copyright of the Architectural Consultant & must not be reproduced without permission.