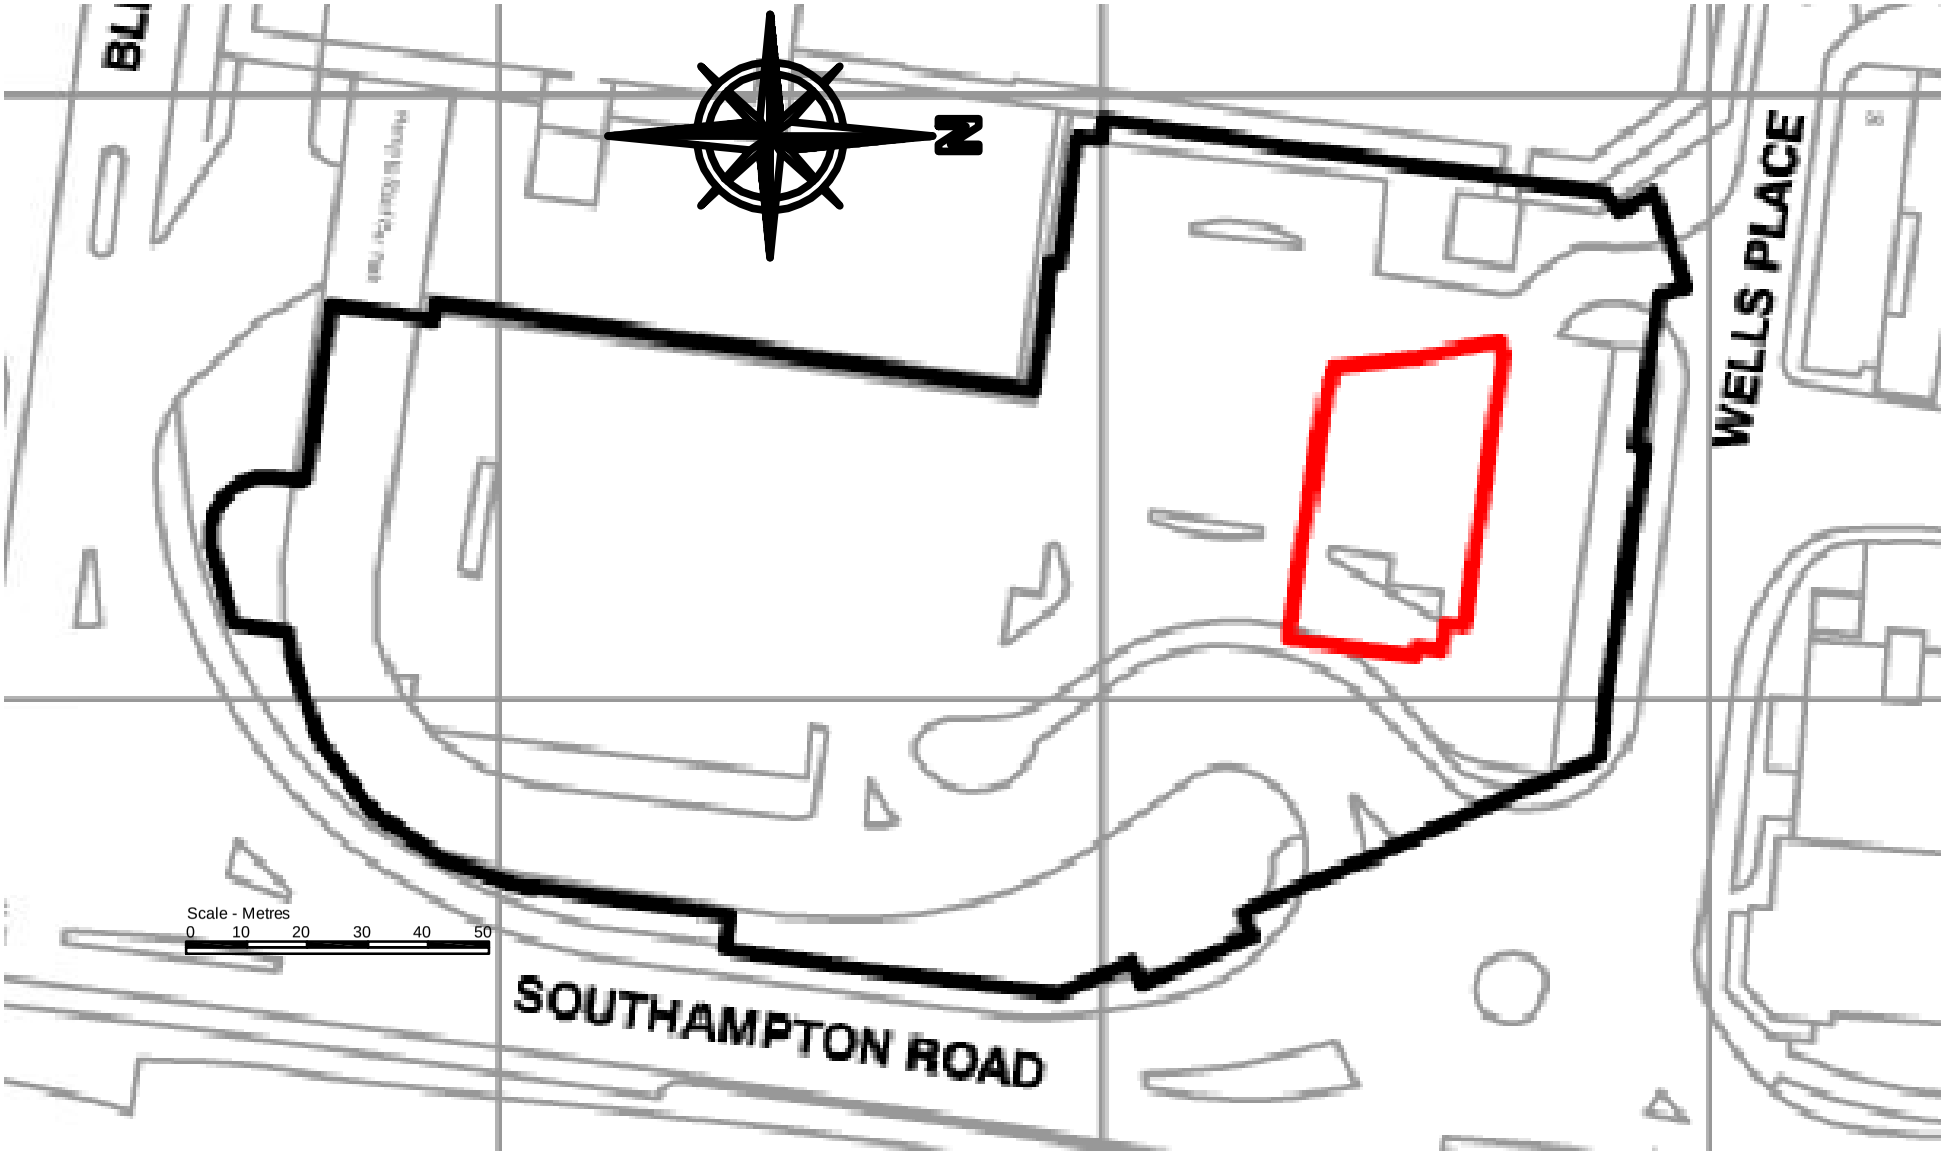


Mitchells & Butlers Retail Limited
27 Fleet Street
Birmingham
B3 1JP
0870 609 3000

Mitchells & Butlers

Site: Unit L1/B
Swan Centre
Eastleigh

Brand: Harvester Salad and Grill

Title: Location Plan

Project Manager/ Checked	Drawn By	Scale (A4 Size)	Date
	EAM	1:1250	May 11
Arch./Des.	Dwg No. 3184-201		Rev.

THE OLD MILL, CASTLE STREET
ONGAR, ESSEX CM5 9JY
TELEPHONE (01277) 368000
EMAIL FIRSTNAME@DESIGNCOALITION.CO.UK

DESIGN COALITION