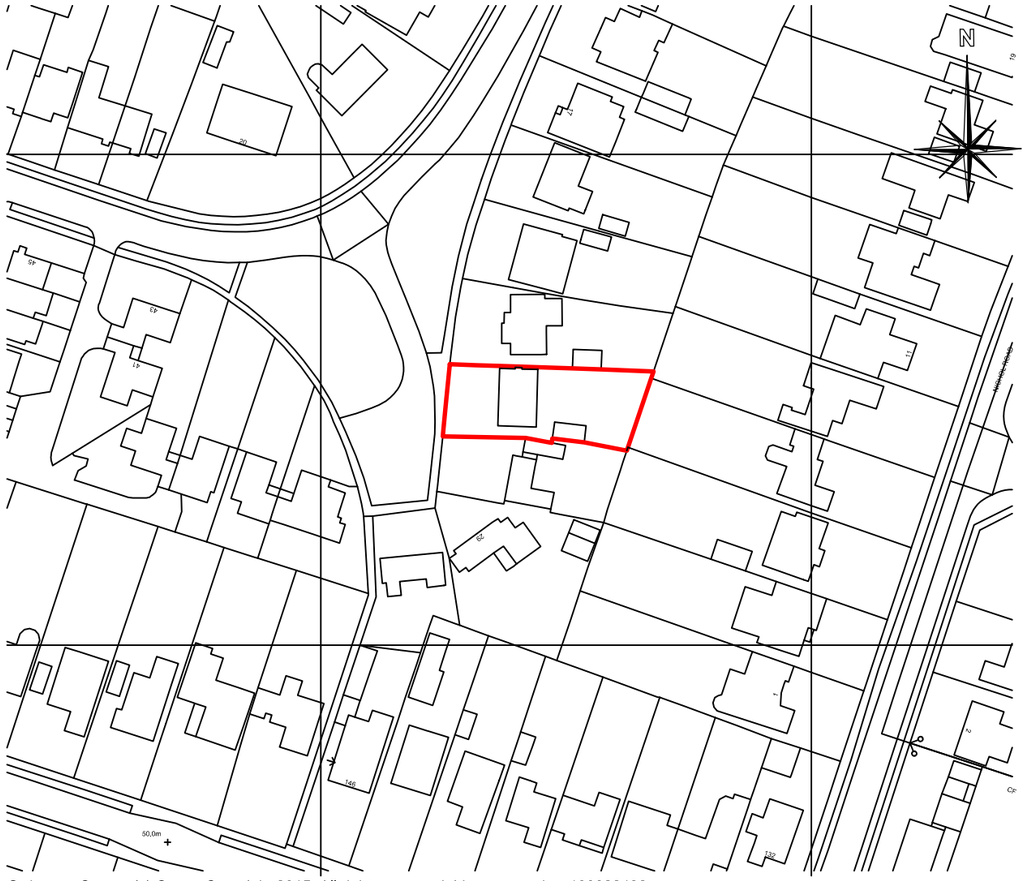

Ordnance Survey (c) Crown Copyright 2015. All rights reserved. Licence number 100022432

Location Plan

0 12.5m 25m

Scale 1:1250

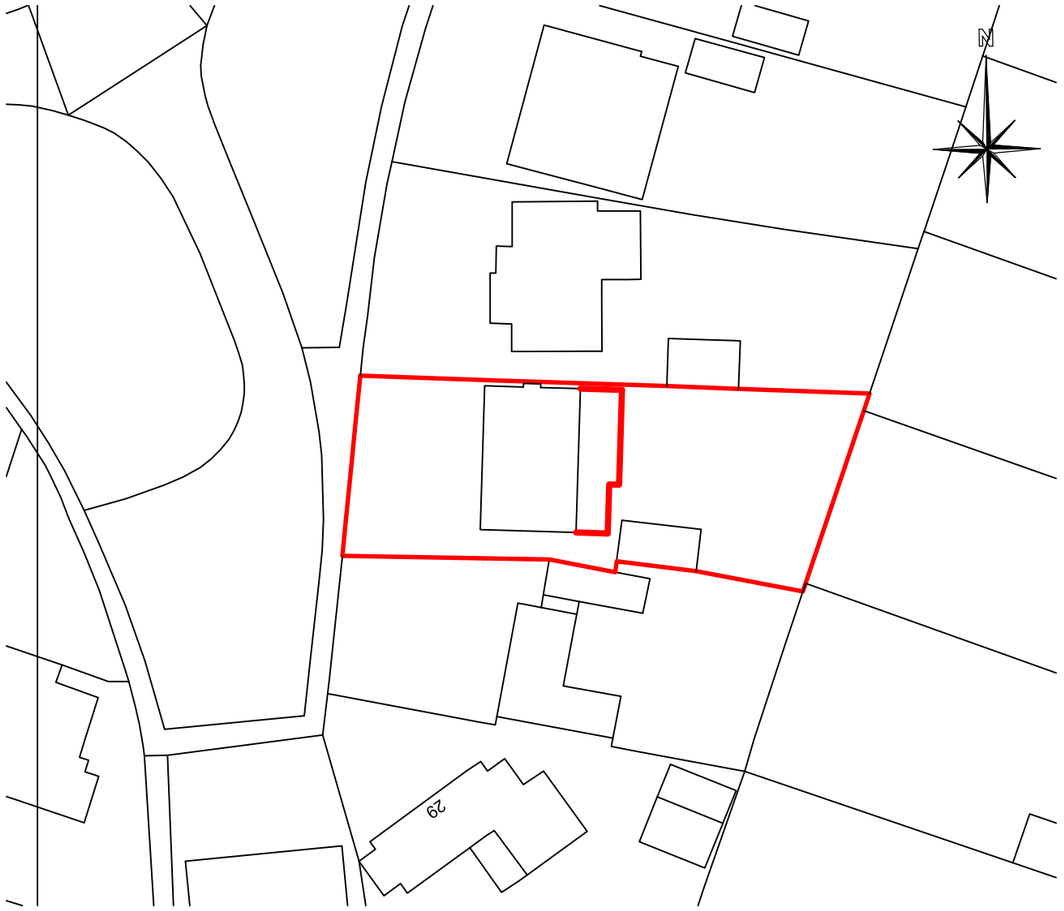

Block Plan

0 5m 10m

Scale 1:500

R Elliott Associates Ltd
CONSULTING STRUCTURAL & CIVIL ENGINEERS
t: (01590) 683176 f: (01590) 683533 info@rea-ltd.co.uk www.rea-ltd.co.uk

Dennett House
Brighton Road
Sway
Lymington
Hampshire
SO41 6EB

Details: Mr & Mrs Sheppard 25 Sycamore Avenue Chandlers Ford SO53 5RJ	Drawn By: WB	Date: May 2015	Sheet Size: A3
	Drawing Title: Location & Site Plan (Scale: 1:1250 & 1:500)		
Job Title: Proposed Rear Single Storey Extension	Drawing Number: 4288/P/01		Revision: