
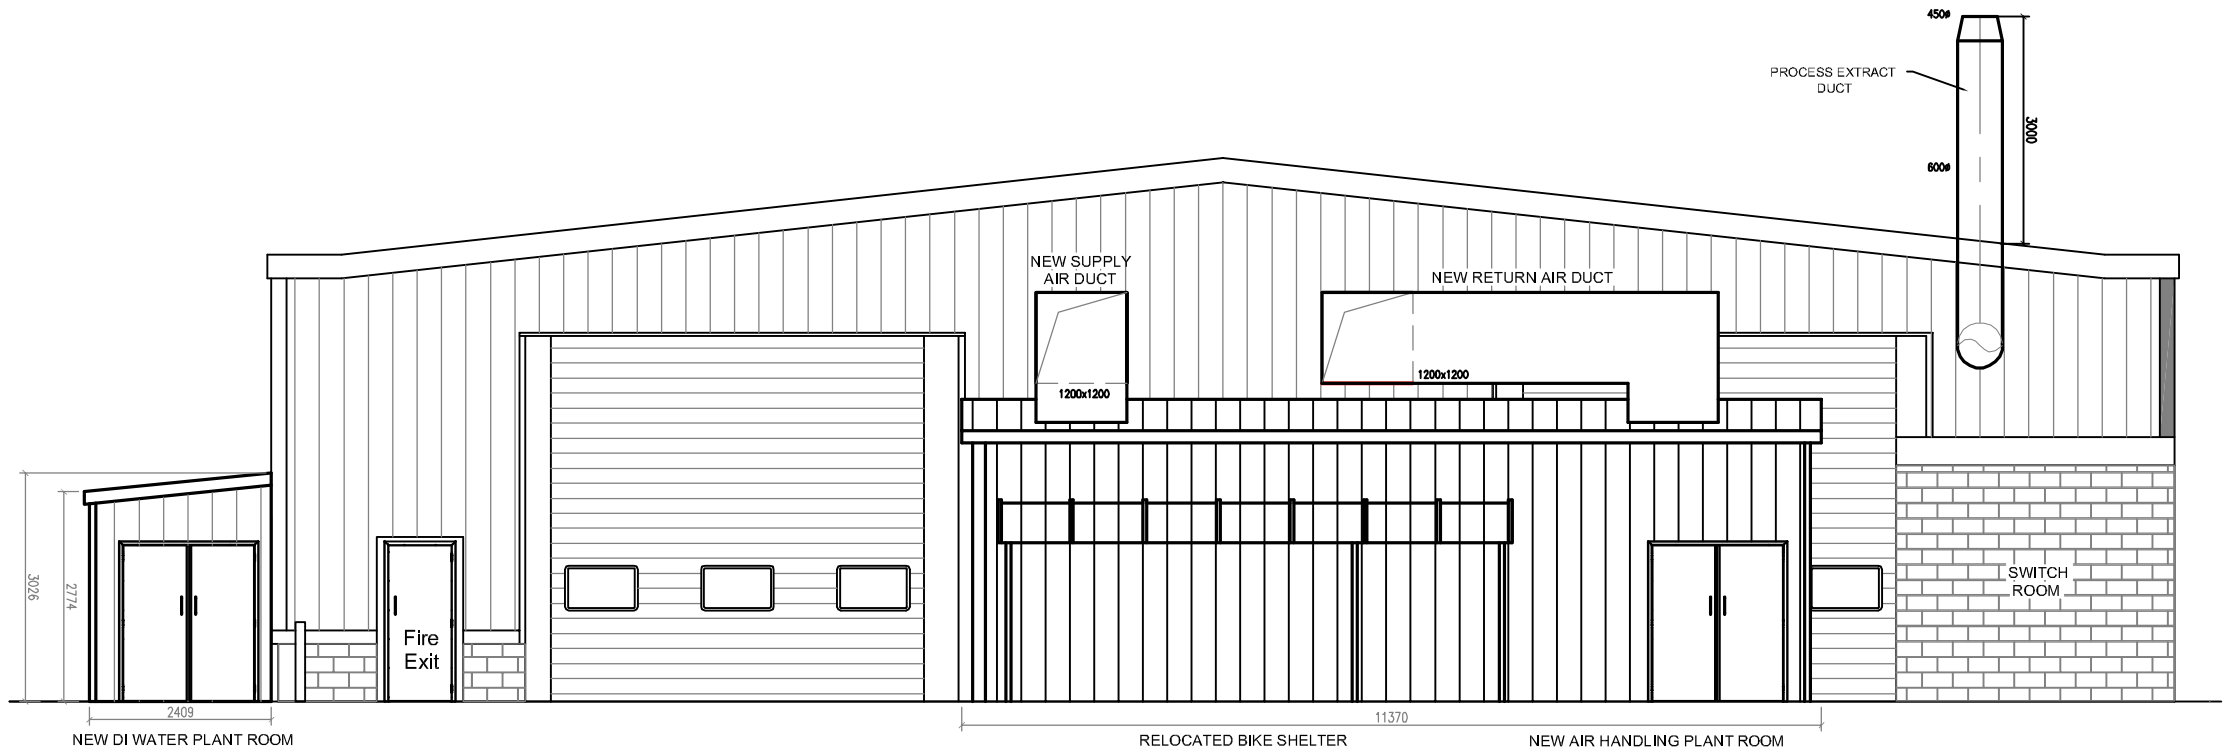


PROPOSED REAR ELEVATION

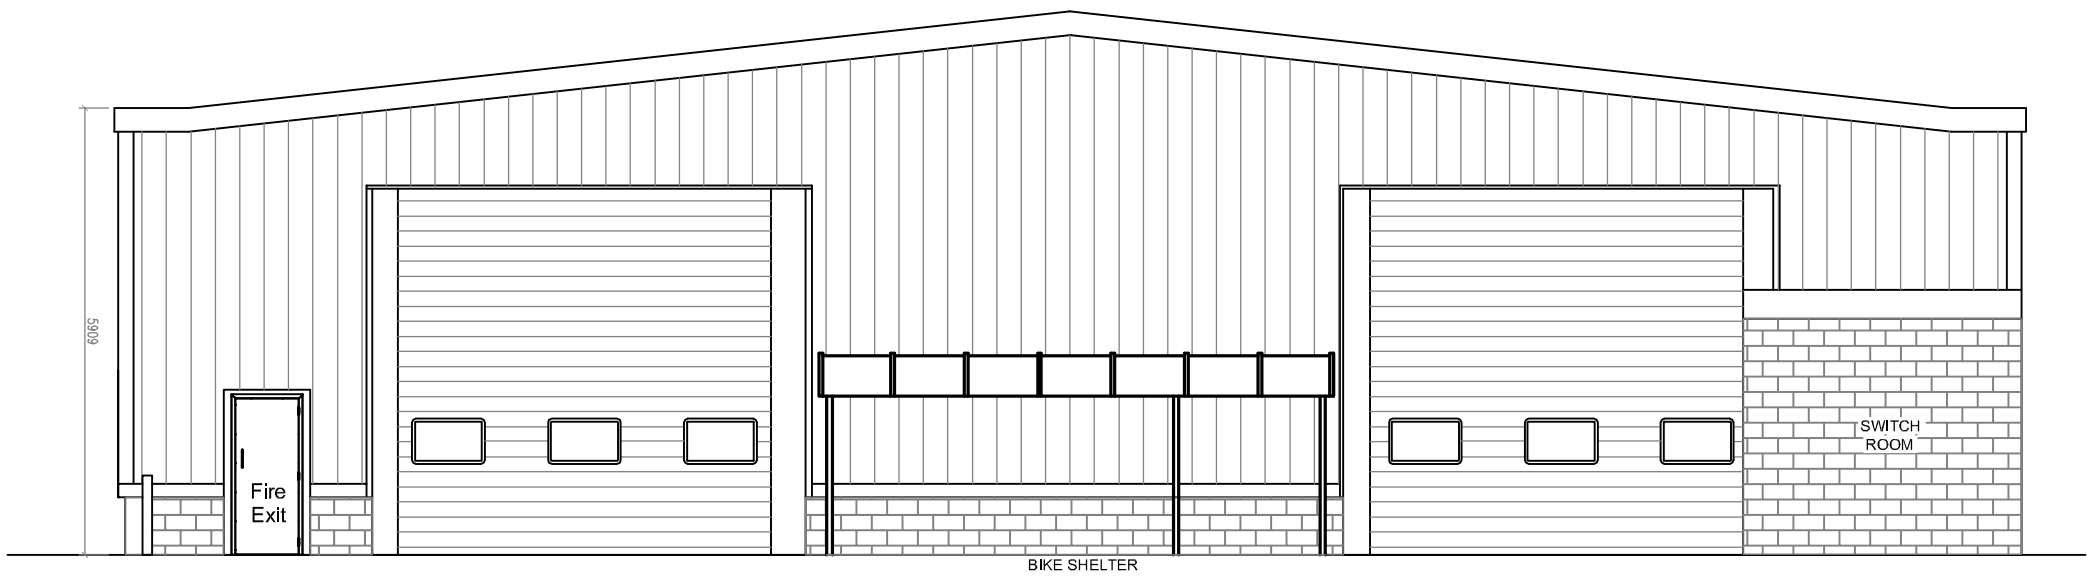

EXISTING REAR ELEVATION

enbloc
clean facilities

enbloc limited
Unit 2, Pale lane, Hartley Wintney,
Hook, Hampshire, RG27 8DH
Tel : 01252 626229 Fax : 01252 629375

Rev: 0

Drg. No: 1905–PL–003

THIS DRAWING WAS PRODUCED BY AutoCAD – DO NOT CHANGE MANUALLY

THIS DRAWING IS PRIVATE AND CONFIDENTIAL AND IS THE PROPERTY OF ENBLOC CLEAN FACILITIES LTD. IT MUST NOT BE COPIED OR LENT WITHOUT THE CONSENT OF ENBLOC CLEAN FACILITIES LTD. AND MUST BE RETURNED WITH TENDER AND/OR ON COMPLETION OF ORDER.

CAD Filename: 1905–PL–003

Drawn: NJP | Chkd: BM | App: AD | A3

Date: 27.03.13 | Scale: 1:100 @ A3

Client Name: Coopervision

Project Title: Cleanroom extension

Drawing Title: External rear elevations existing and proposed