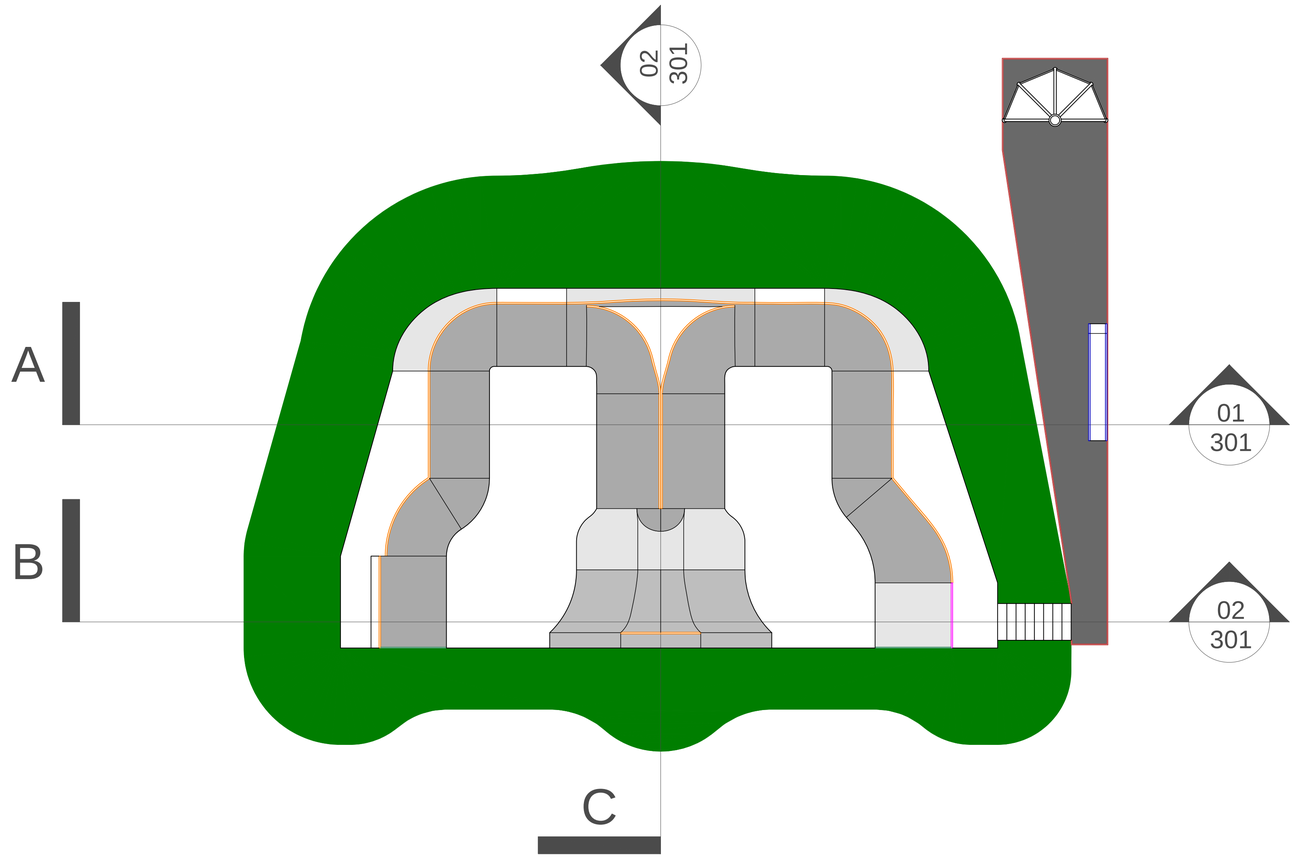

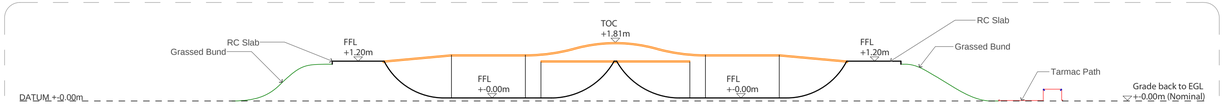

Section A (01/301) : Section through 1/4 Pipe and Spine and back through opposing 1/4 Pipe

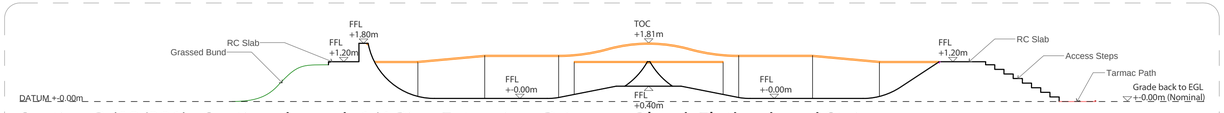

Section B (02/301) : Section through 1/4 Pipe Extension, Driveway Blend, Flatbank and Stairs

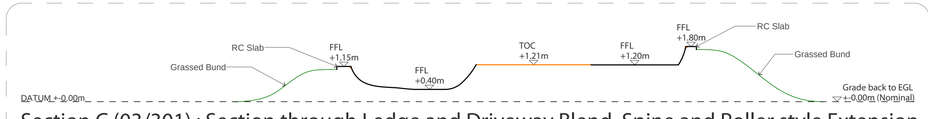

Section C (03/301) : Section through Ledge and Driveway Blend, Spine and Roller style Extension

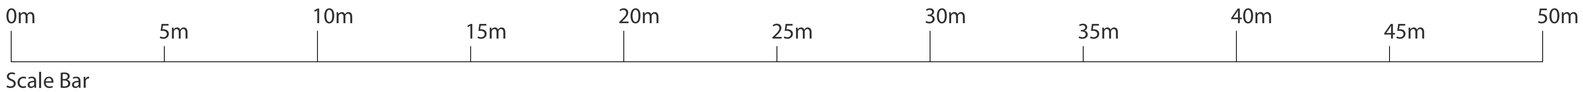

Scale Bar

LEVELS LEGEND:
TOC - Top of Coping
FFL - Finished Floor Slab Level
TOS - Top of Slab
TOW - Top of Wall
CL - Gulley (Cover-plate) Level

COPING LEGEND
- 20mm SHS
- 40mm SHS
- 50mm EA Section
- 60mmø CHS
- 80mm CHS
- 100mm EA
- 100mm x 50mm RHS
- 120mm x 60mm RHS

REVISON NOTES
Original Issue:

GENERAL NOTES
FIGURED DIMENSIONS ONLY
DO NOT SCALE
Any additional dimensions required to be confirmed by Architect
To be read in conjunction with Wheelscape Std. Specification

Project:
Pilands Wood Skatepark,
Bursledon,
Southampton

Title:
Skatepark plan & Sections
Scale: 1:100 @ A1
Original Date: 18/07/2014
Original Date: 18/07/2014
Drawn: MP Checked: MP
Drawing No.: 0972/301
Status: Planning