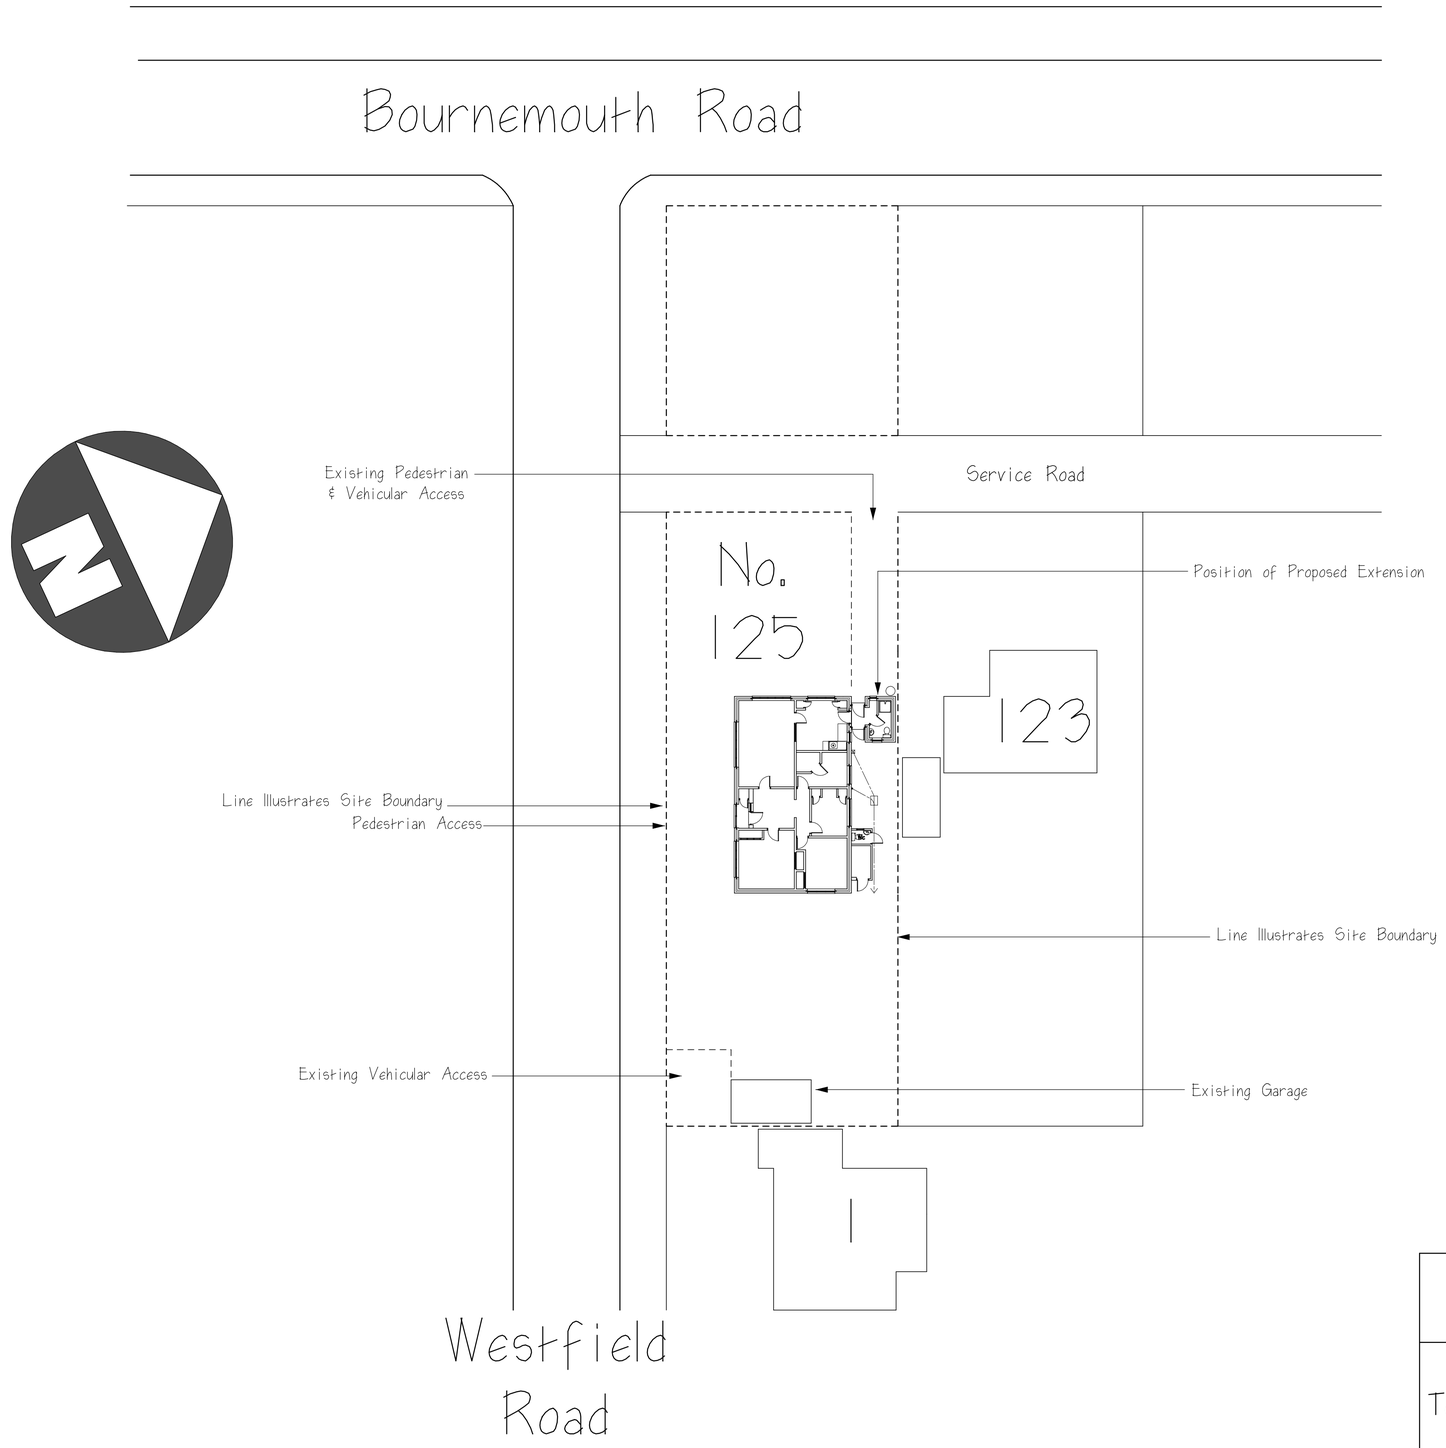

Jem Musselwhite FBEng, PEng, MSPE, MBIFM, MIconstM.
Building Engineer & Surveyor.

106 Buriton Road, Winchester, Hants. SO22 6JF.
Tel 01962 880098 - e-mail jemmusselwhite@btinternet.com
www.jem-musselwhite.co.uk

125 Bournemouth Road, Chandlers Ford.

Proposed Extension & Alteration.

for Mr. & Mrs. M. West.

As Proposed Block.

Scale 1:200 @ A1 Sized Paper.