

Existing Front Elevation

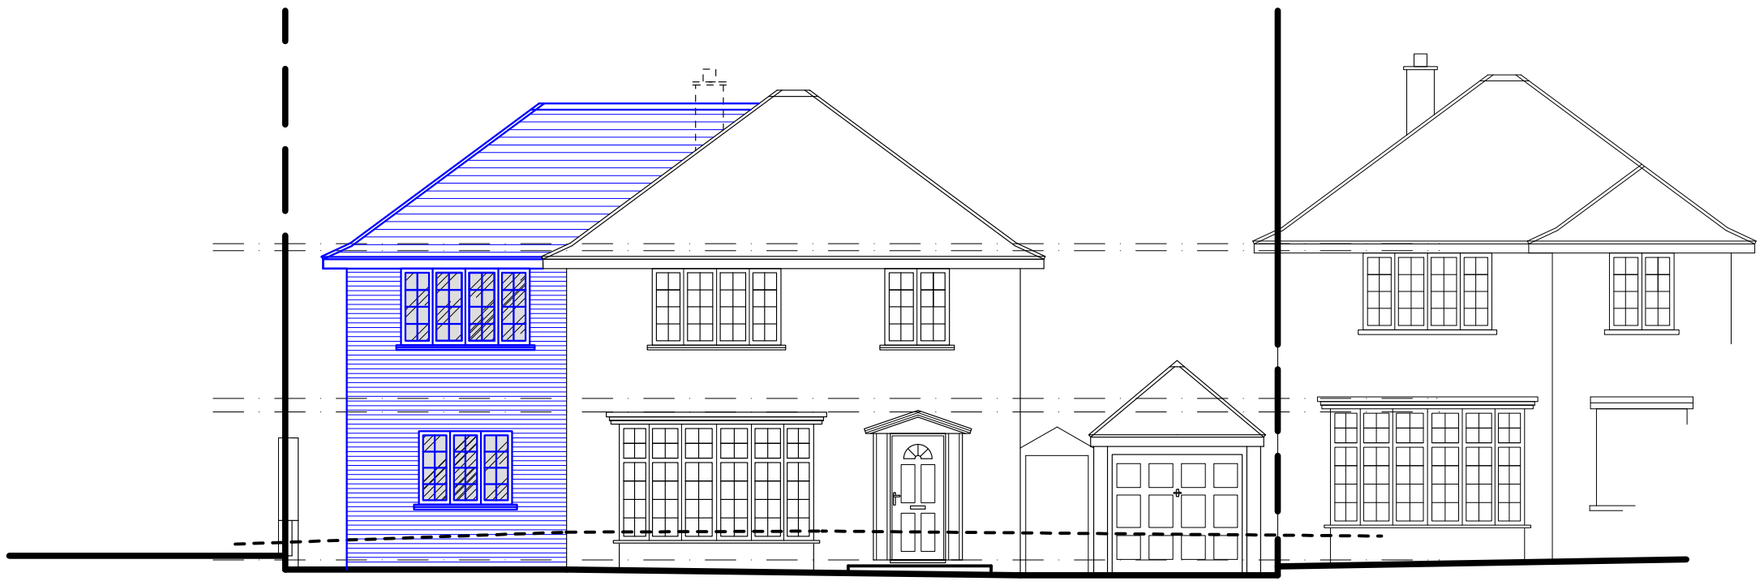

Proposed Front Elevation

0 1 2 3 4 5m

1:100@A3



Existing Side Elevation



Proposed Side Elevation

0 1 2 3 4 5m

1:100@A3



Existing Rear Elevation

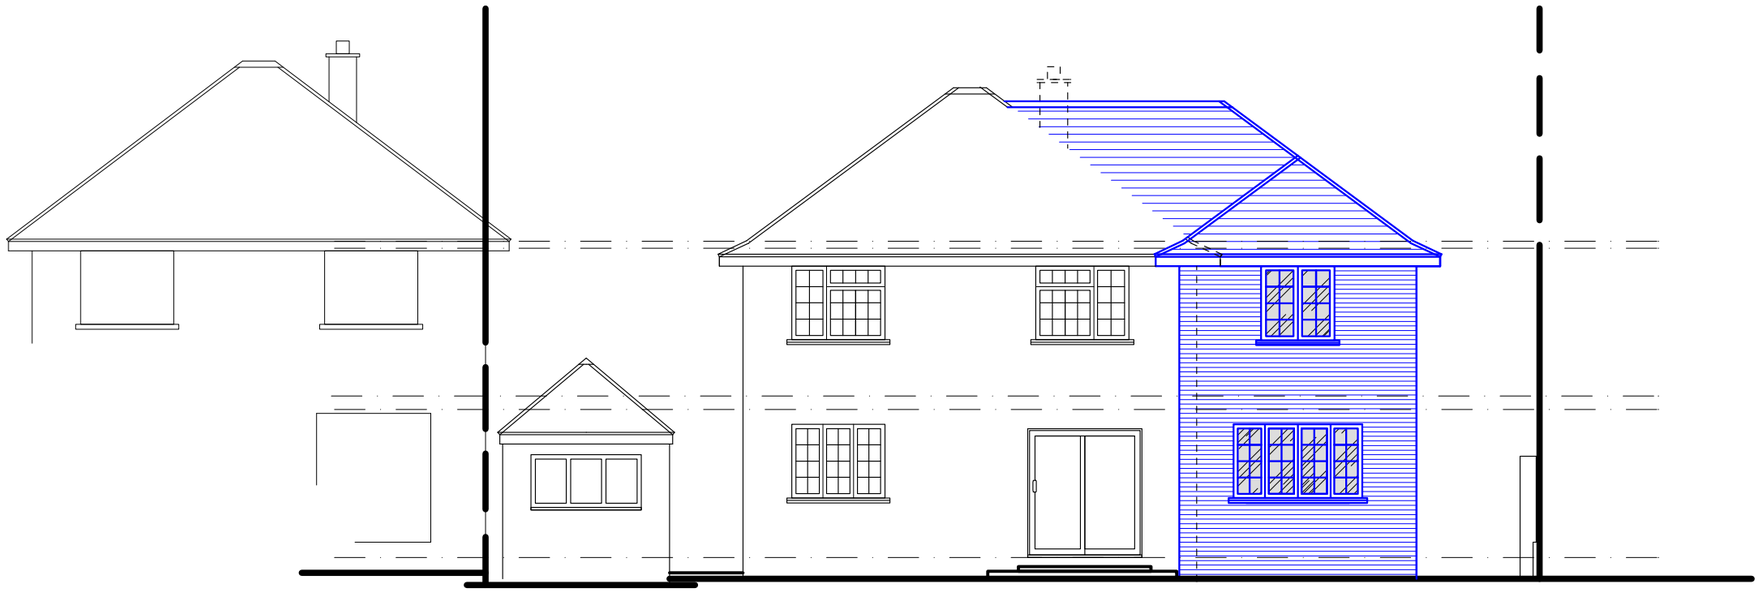

Proposed Rear Elevation

0 1 2 3 4 5m

1:100@A3

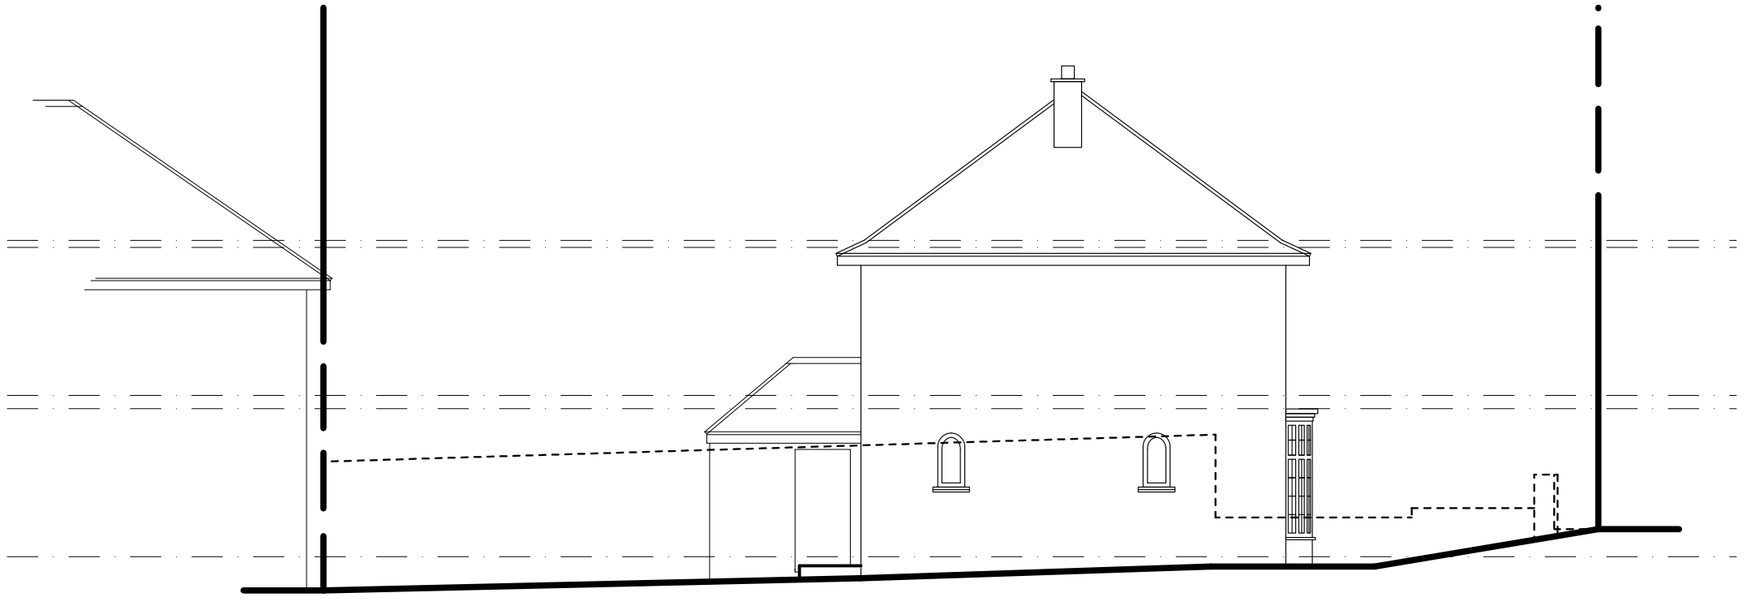

Existing Side Elevation

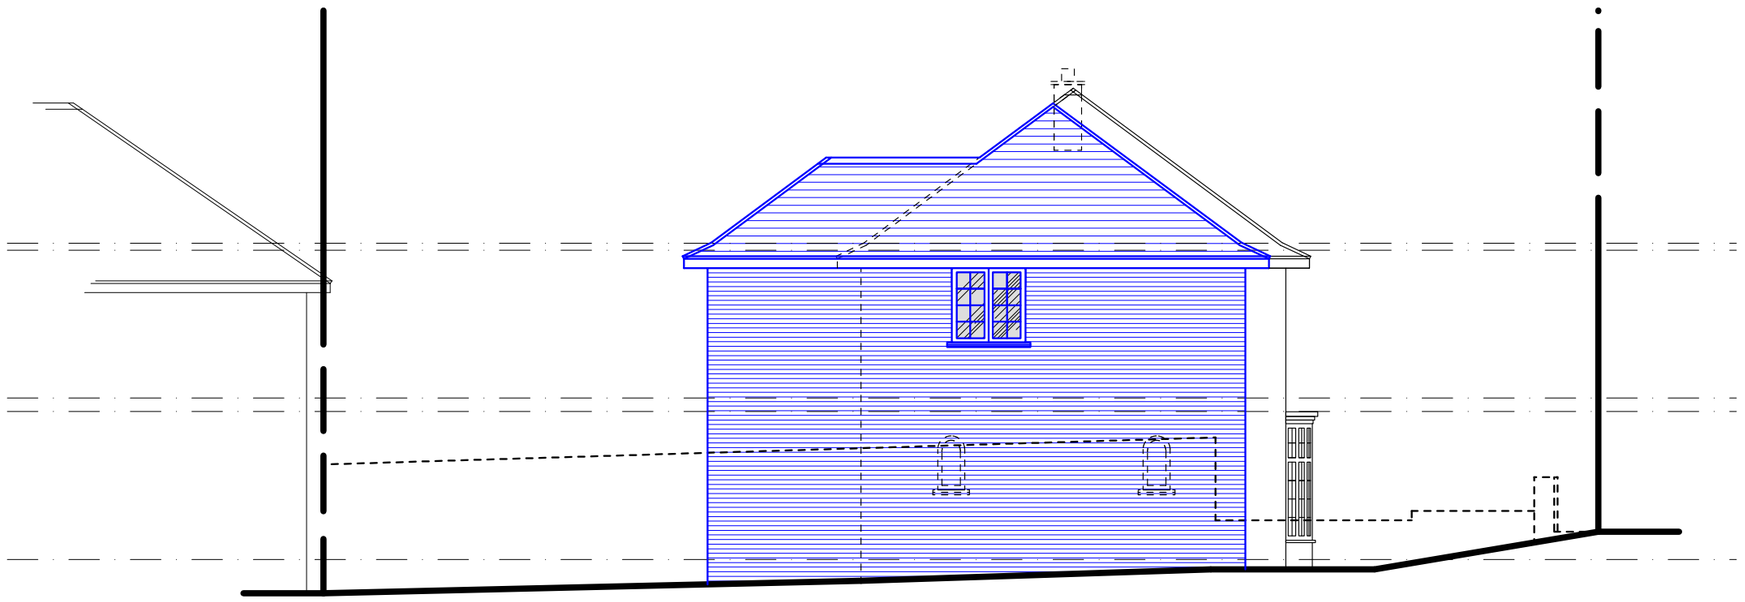

Proposed Side Elevation

0 1 2 3 4 5m

1:100@A3