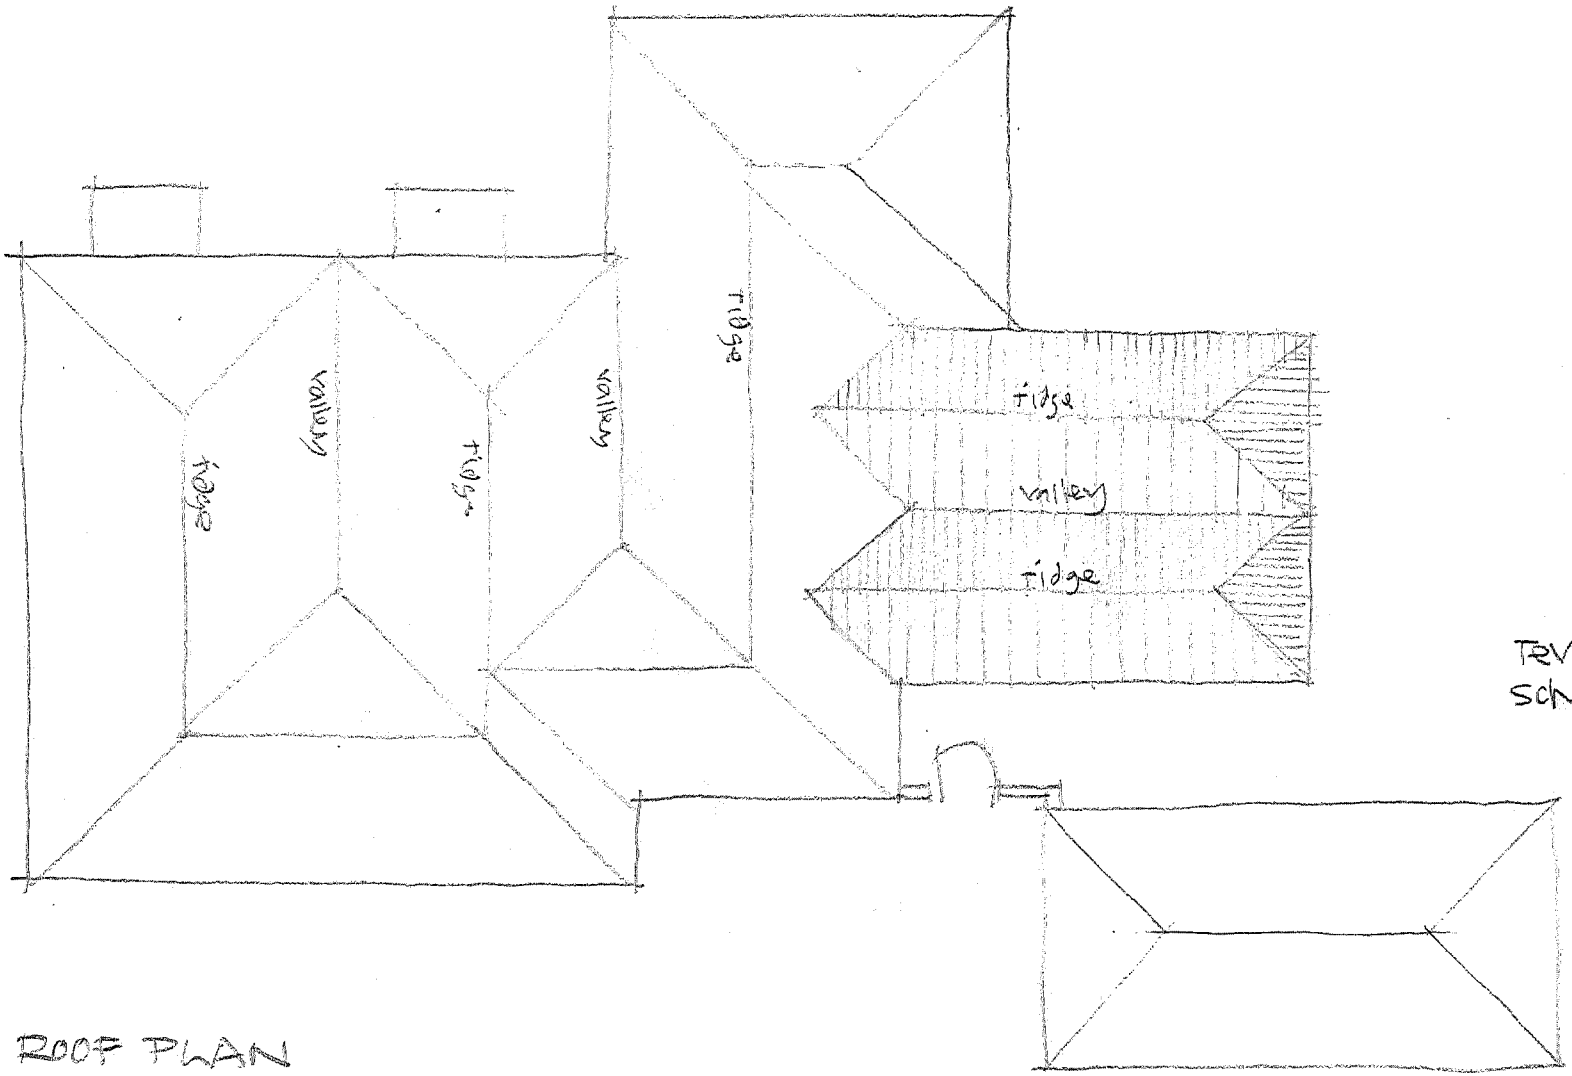


ROOF PLAN

REV. A
Scheme amended
Feb 2013.

ROSEWOOD COTTAGE
Scale 1:100 at A4
dwg no. 470/03.A