88 HILTINGBURY ROAD, SO53

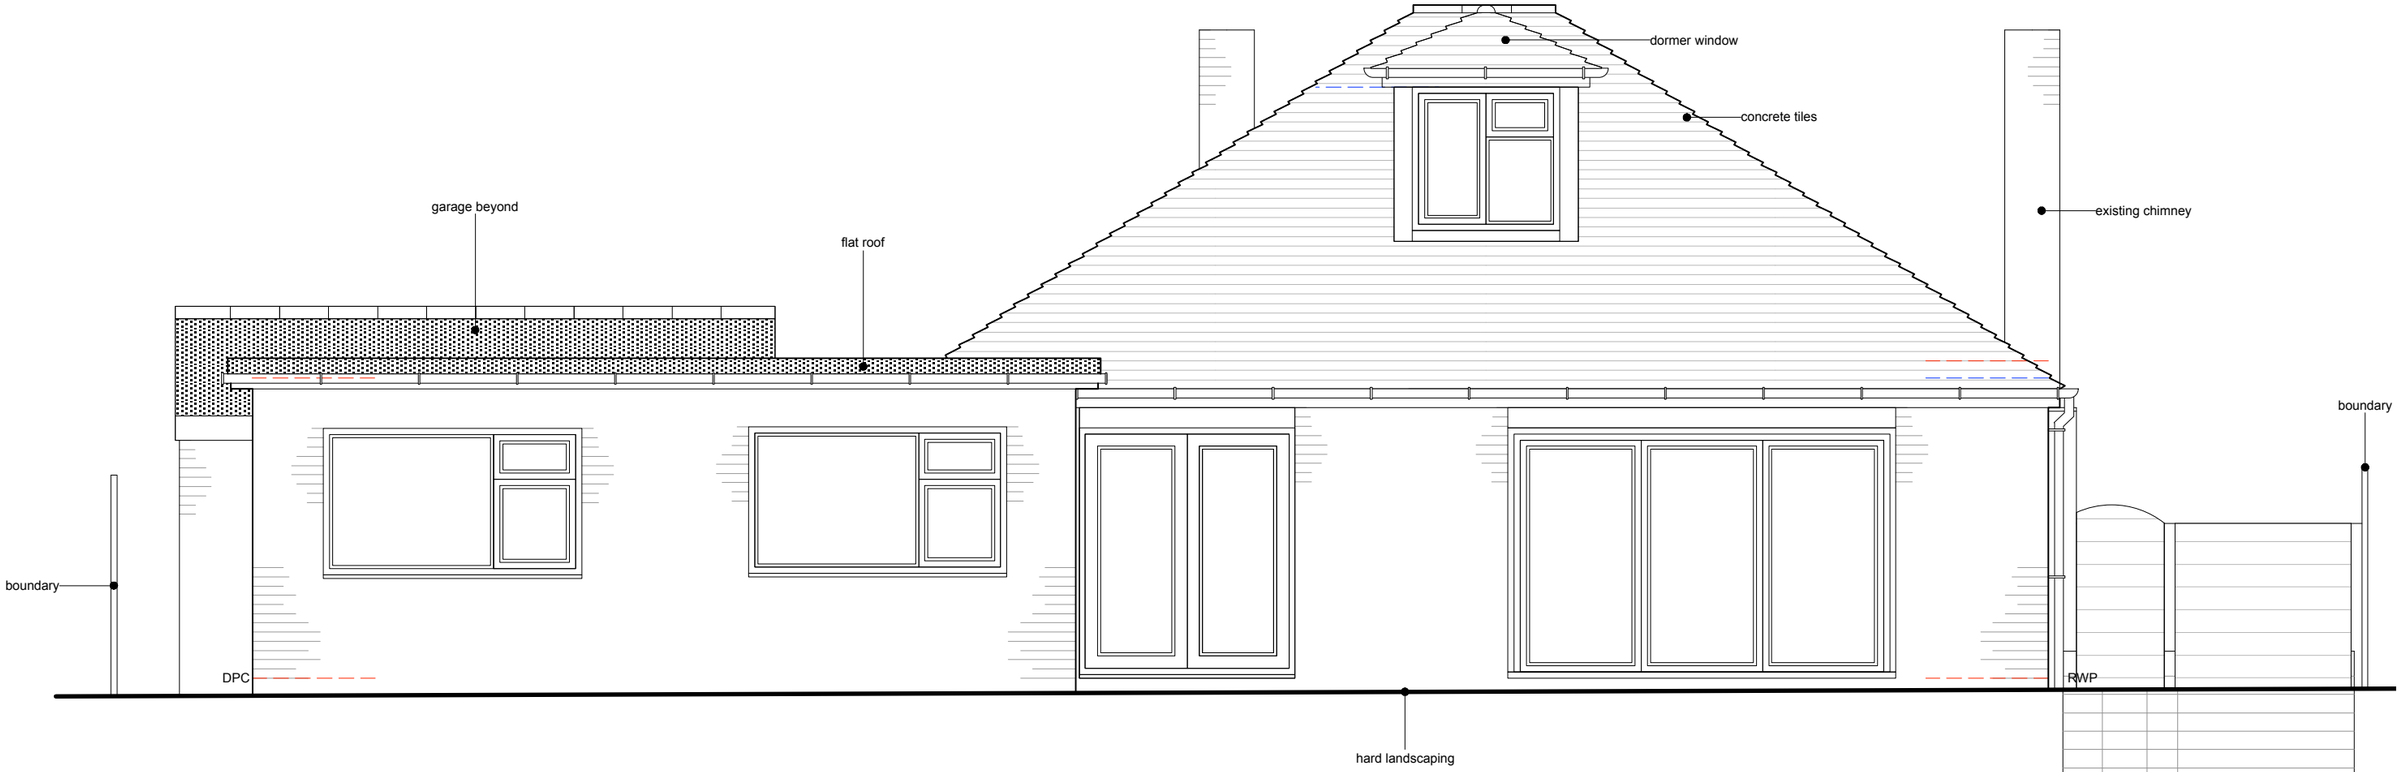

N.B. PARTIAL SURVEY ONLY
N.B. HARD LANDSCAPING PARTIALLY SURVEYED & SHOWN SCHEMATICALLY DRAWN

REAR ELEVATION AS EXISTING 1:50 @ A3

revision	date	drawn	description

LA HALLY ARCHITECT
38 LEIGH ROAD EASTLEIGH SO50 9DT
07789 300 937 02380 616 698
www.lahally.com design@lahally.com

DRAWING STATUS: ISSUED FOR PLANNING

client: **MR. & MRS. BAKER**

job: **88 HILTINGBURY ROAD, SO53**

drawing: **REAR ELEVATION AS EXISTING**

date	drawn	scale	drawing no.	rev.
JAN 2015	PT/AS/LH	1:50 @ A3	371.SU.006	