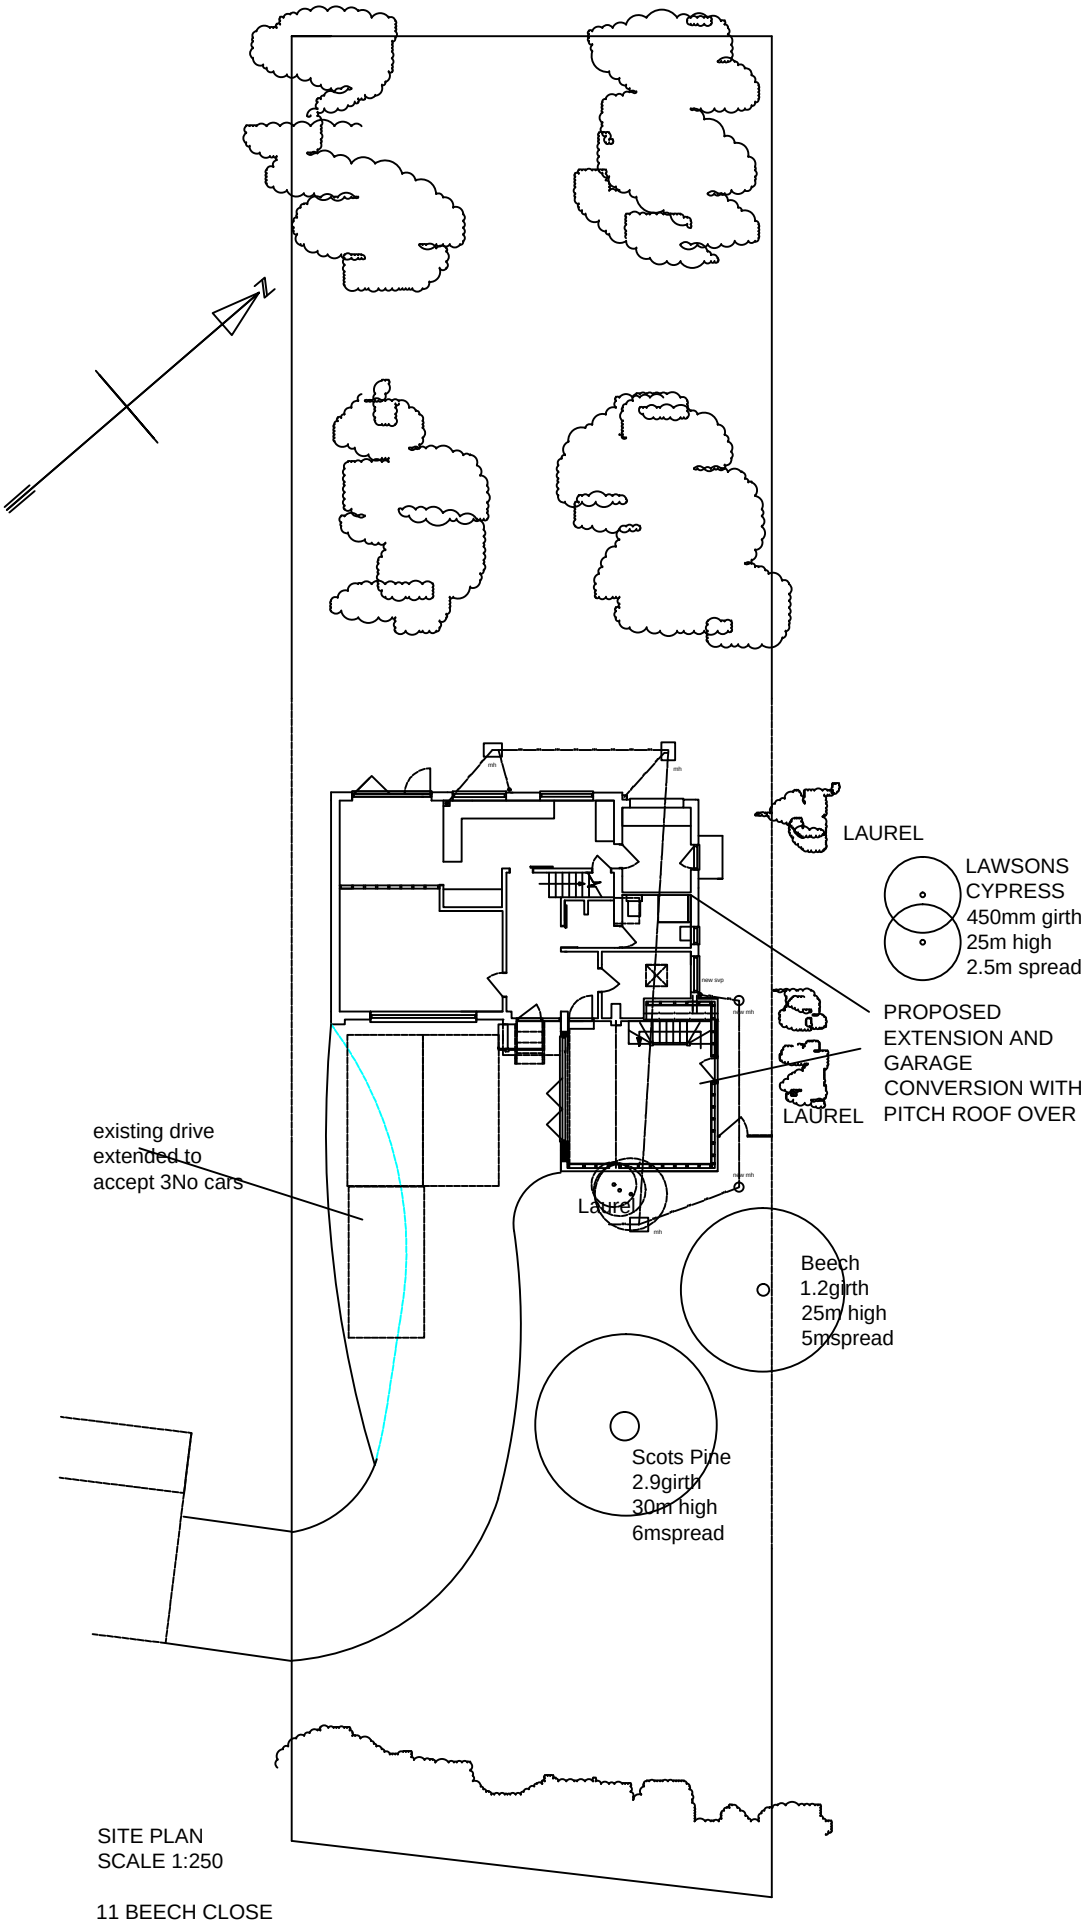

SITE PLAN
SCALE 1:250

11 BEECH CLOSE
CHANDLERS FORD

DATE: December 2015