

Ordnance Survey (c) Crown Copyright 2010. All rights reserved. Licence number 100020449

location plan - proposed 1:500

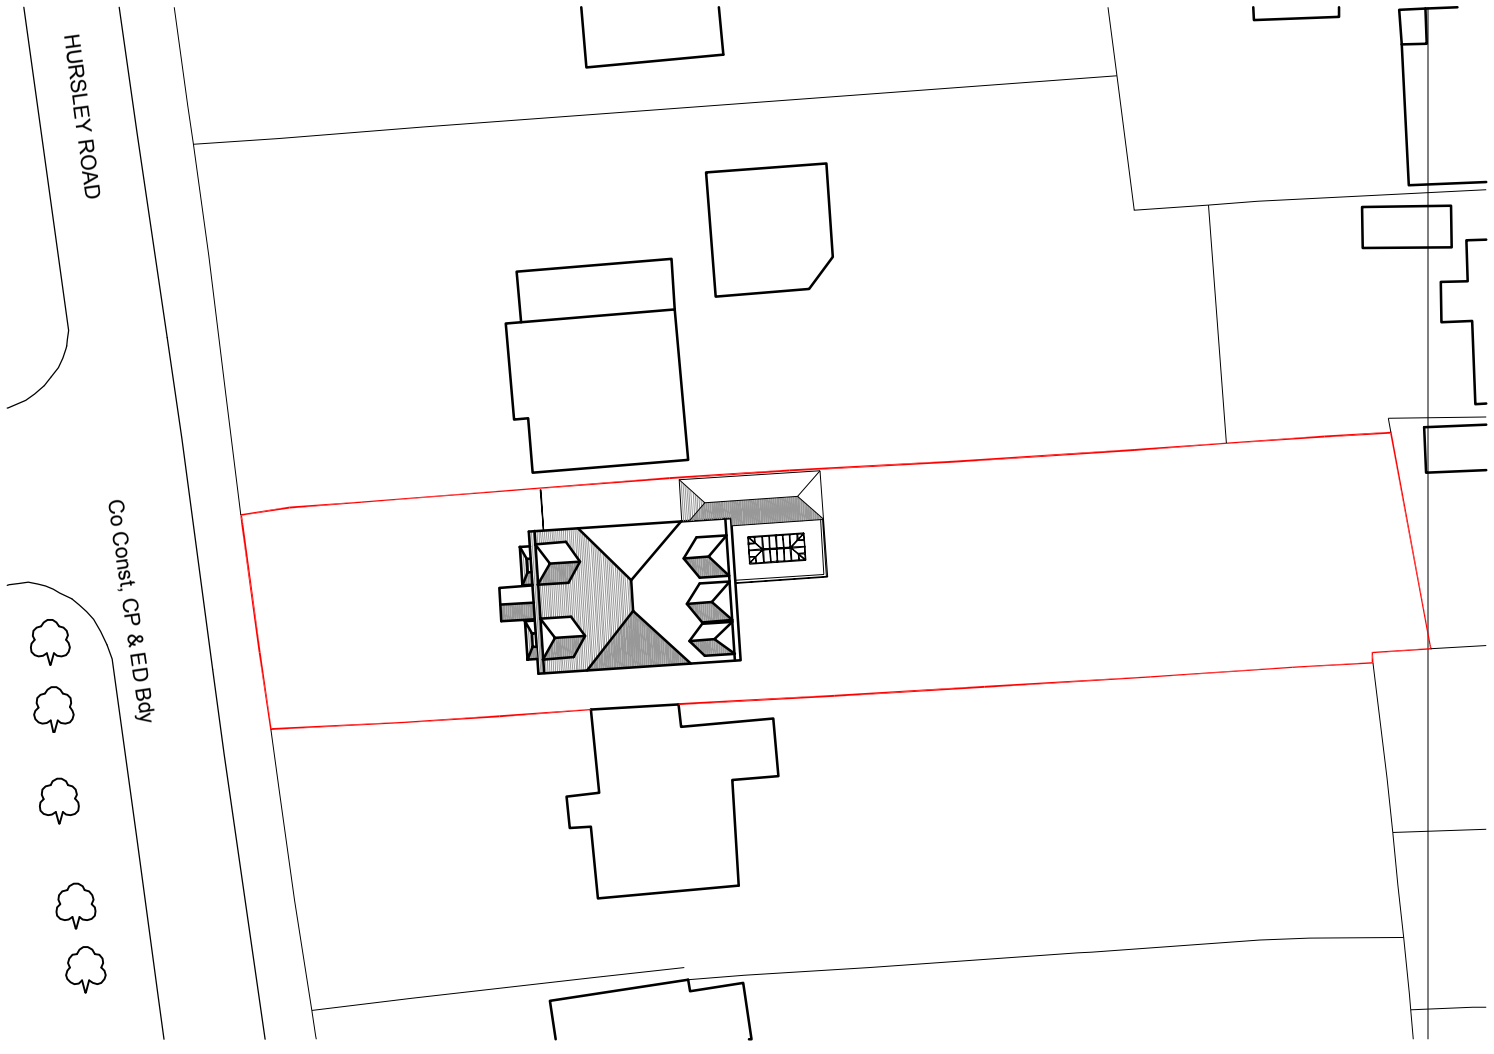

Ordnance Survey (c) Crown Copyright 2010. All rights reserved. Licence number 100020449

block plan - proposed 1:1250

Rev.	Description	Date

bizzybluedesign ltd.
RIBA chartered architects
unit 43
abbey enterprise centre
premier way
romsey
SO51 9AQ

t : 01794 524200
e: enquiries@bizzybluedesign.com

project

297 Hursley Road
Chandlers Ford
SO53 5PJ

client

Mr and Mrs Oliver

drawing

Location & Block Plan :
proposed

date	drawn by	checked by
Nov 10	VL	LW
drwg no.	**revision**	**scale**
1361 /P/11	A	Varies@A3

SCALE : 1cm = 5m
1:500
0 5m 10m 20m

SCALE : 1cm = 12.5m
1:1250
0 12.5m 25m 50m

This drawing may only be scaled for the purposes of planning permission.

© Bizzy Blue Design