


Location Plan (1:1250)

Serial Number: 02555400
Supplied by: www.ukmapcentre.com
Centre coordinates of this map: 444490 119359
Produced 02/07/2012 from the Ordnance Survey National Geographic Database and incorporating surveyed revision available at this date.
© Crown Copyright 2012

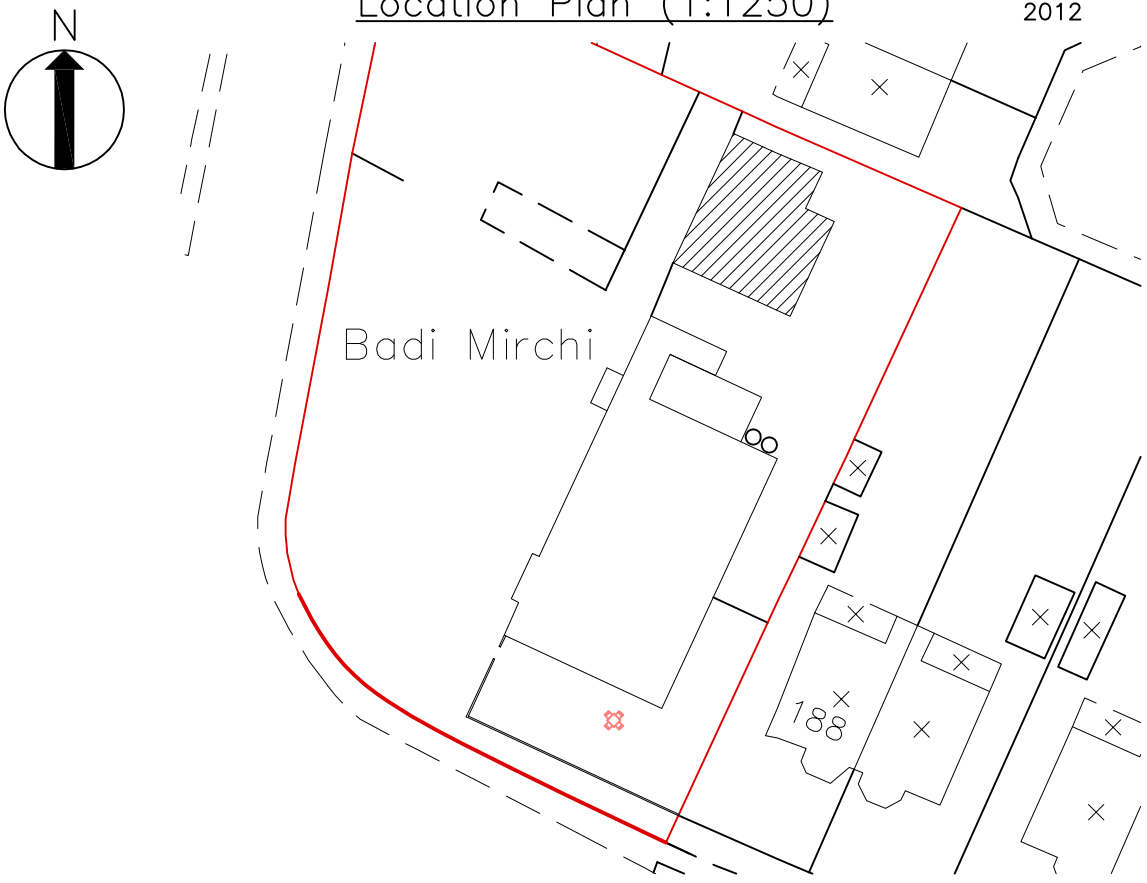

Block Plan (1:500)

WildCry Technical Services 1 Bealing Close Southampton SO16 3AW	SCHEME TITLE Badi Mirchi Leigh Road		CREATED MAH
			DATE DATE
			CHECKED
DRAWING TITLE Location & Block Plans		PROJECT NO. / SCALE As Shown	APPROVED
		DRAWING NUMBER Badi002	REVISION REV

© Copyright - WildCry Technical Services 2010