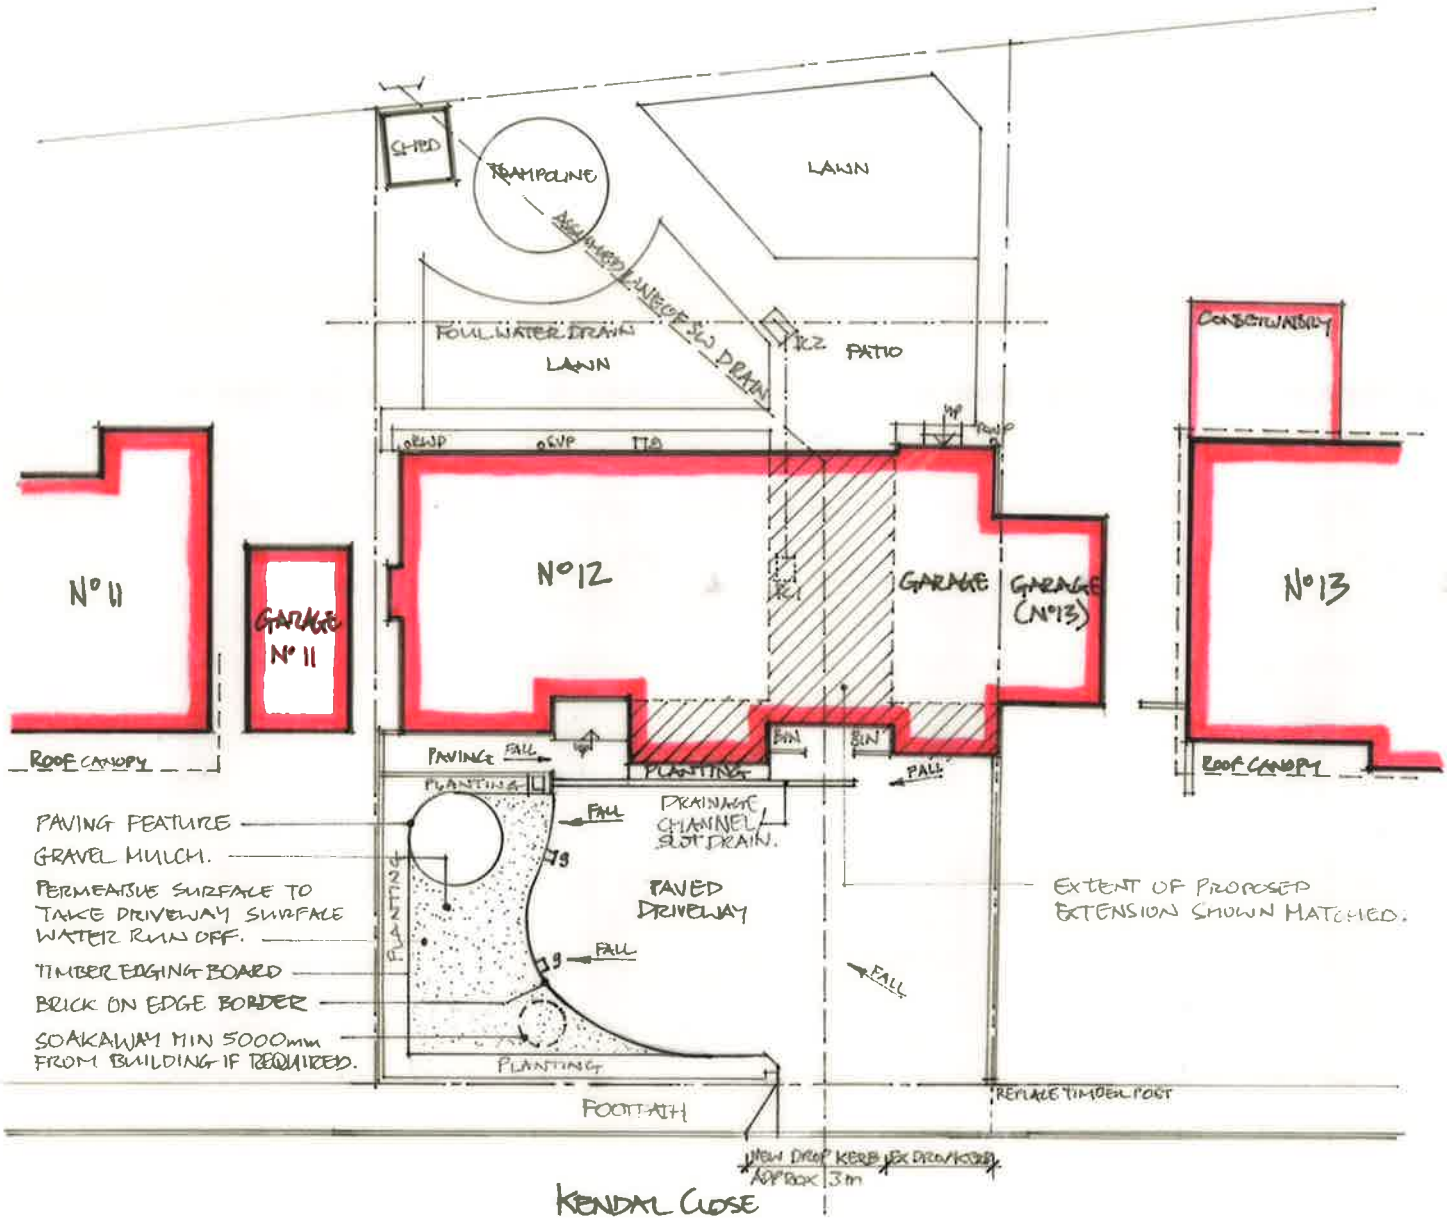


B- SEPT 13 - AS SUBMITTED FOR REVISED PLANNING APPROVAL
REV A - MAY 13 - AS SUBMITTED FOR PLANNING APPROVAL

CLIENT	DRAWING TITLE	DRAWING No	DATE
MR & MRS A. MOORE 12 KENDAL CLOSE, CHANDLERS FORD, HANTS	SITE PLAN AS PROPOSED	1082/4B	OCT 2012
		SCALE 1:200 @ A4 0 1 2 3 4	