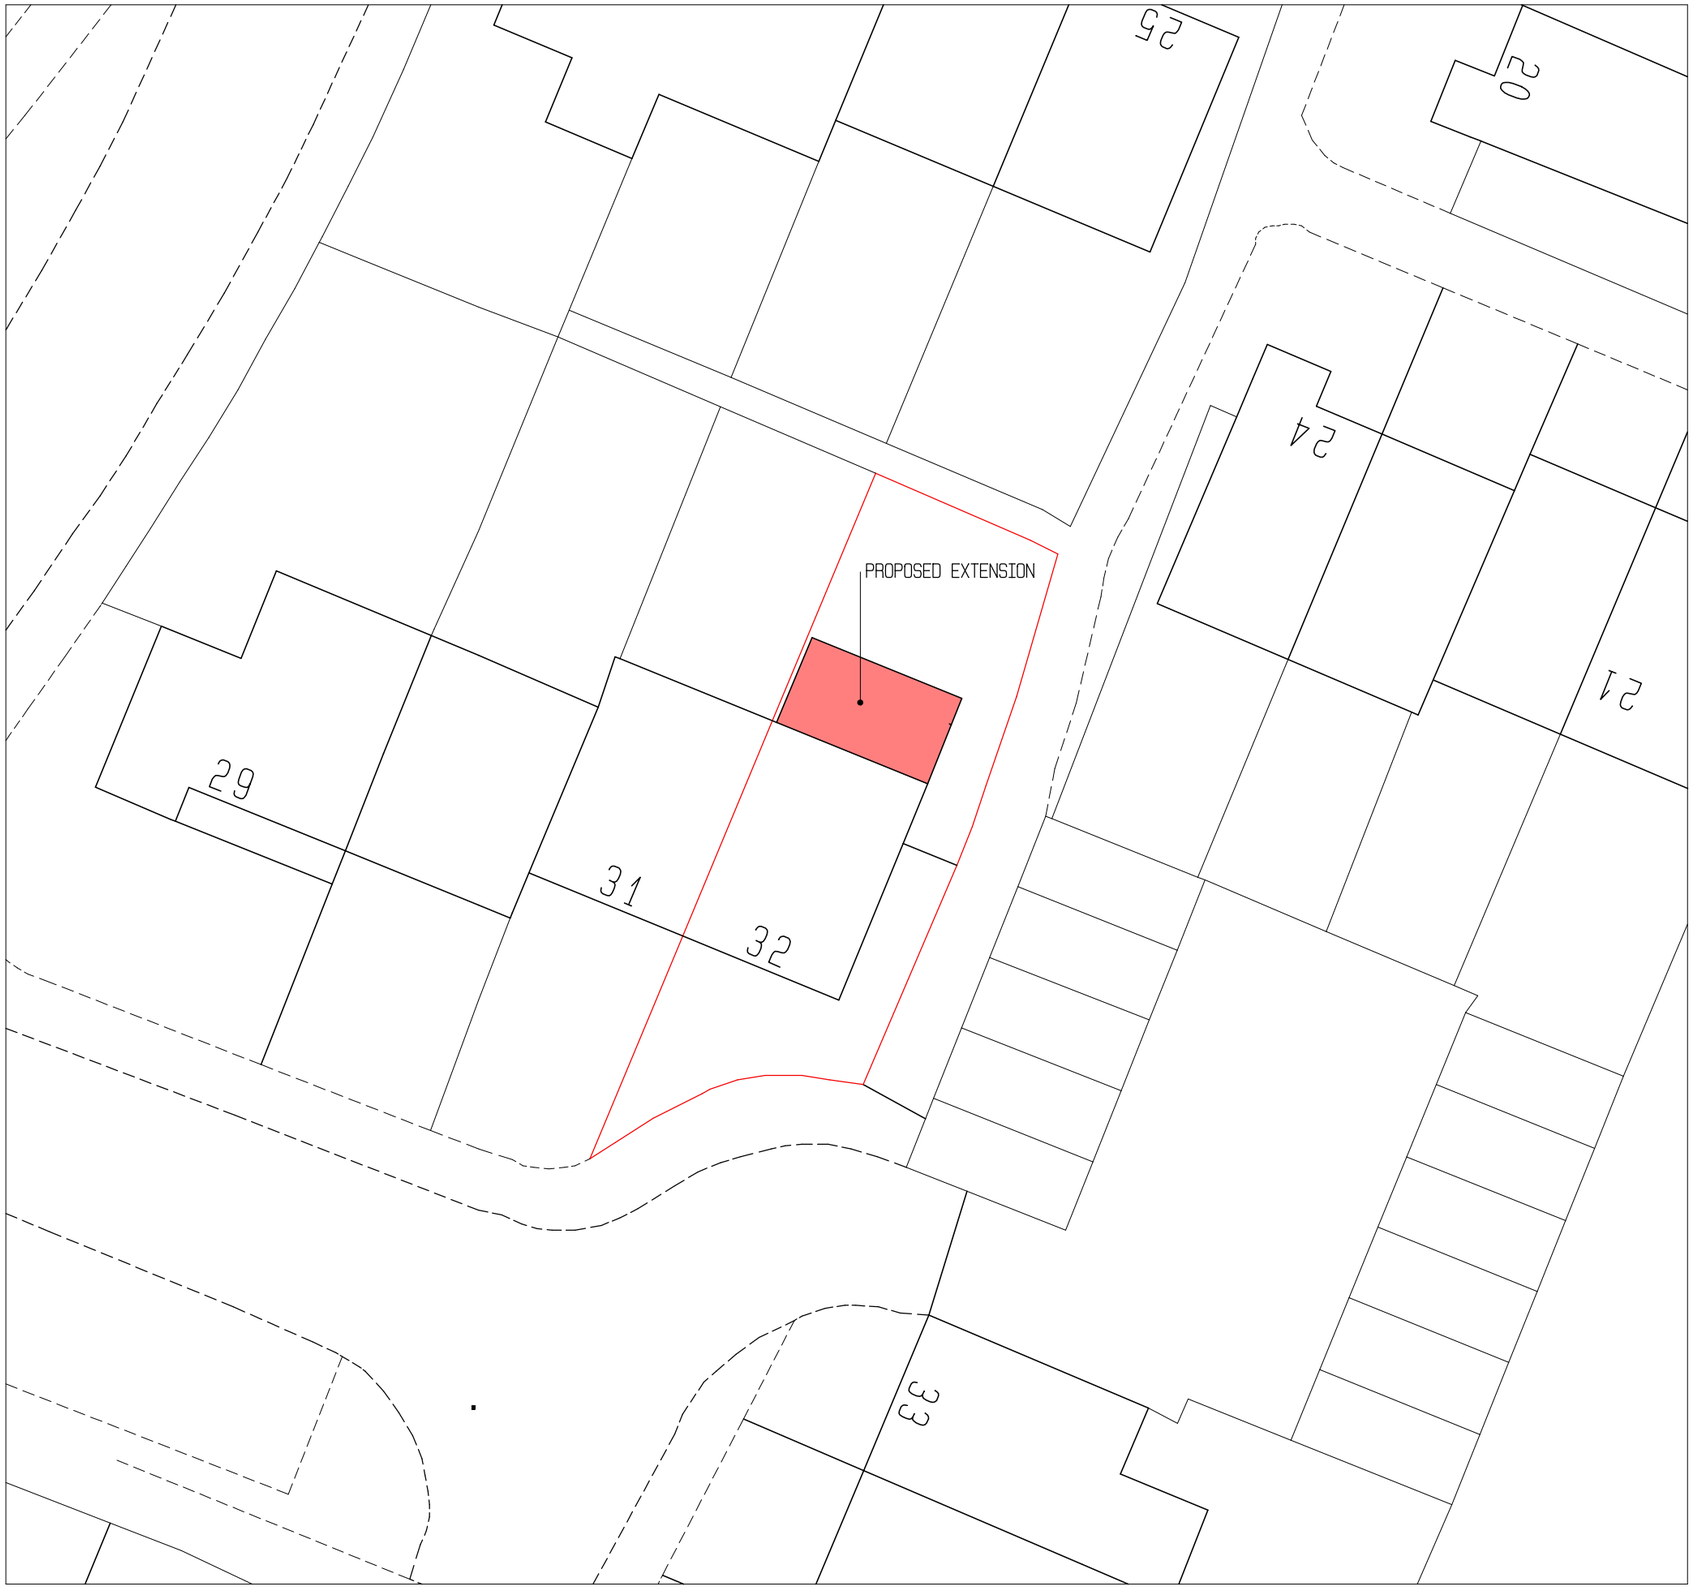

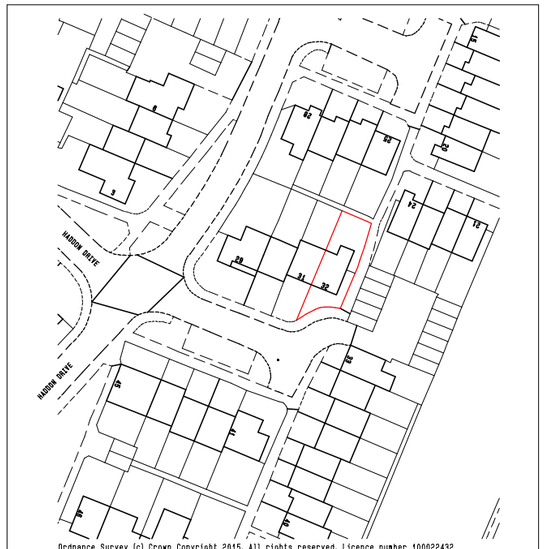

ACA ARCHITECTURAL DESIGN
9 WOODSIDE AVENUE
EASTLEIGH
SO50 9ES
Tel: 07817616023 or Email: acaadesign@gmail.com

Client
Mr & Mrs Dosanjh

Project Title
32 Haddon Drive, Eastleigh
SO50 4PF

Drawing Title
Block And Location Plan

Scale
1:1200 and 1:1250 On A3 Paper

Drawn By
AC

0 1m 2m 3m 4m 5m

© This drawing is the copyright of ACA Architectural Design. It may not be copied, altered or reproduced without their written authority.
IF IN DOUBT ASK !!

Drawing No.
2015/03

Rev.