
4 FARM CLOSE, SO31

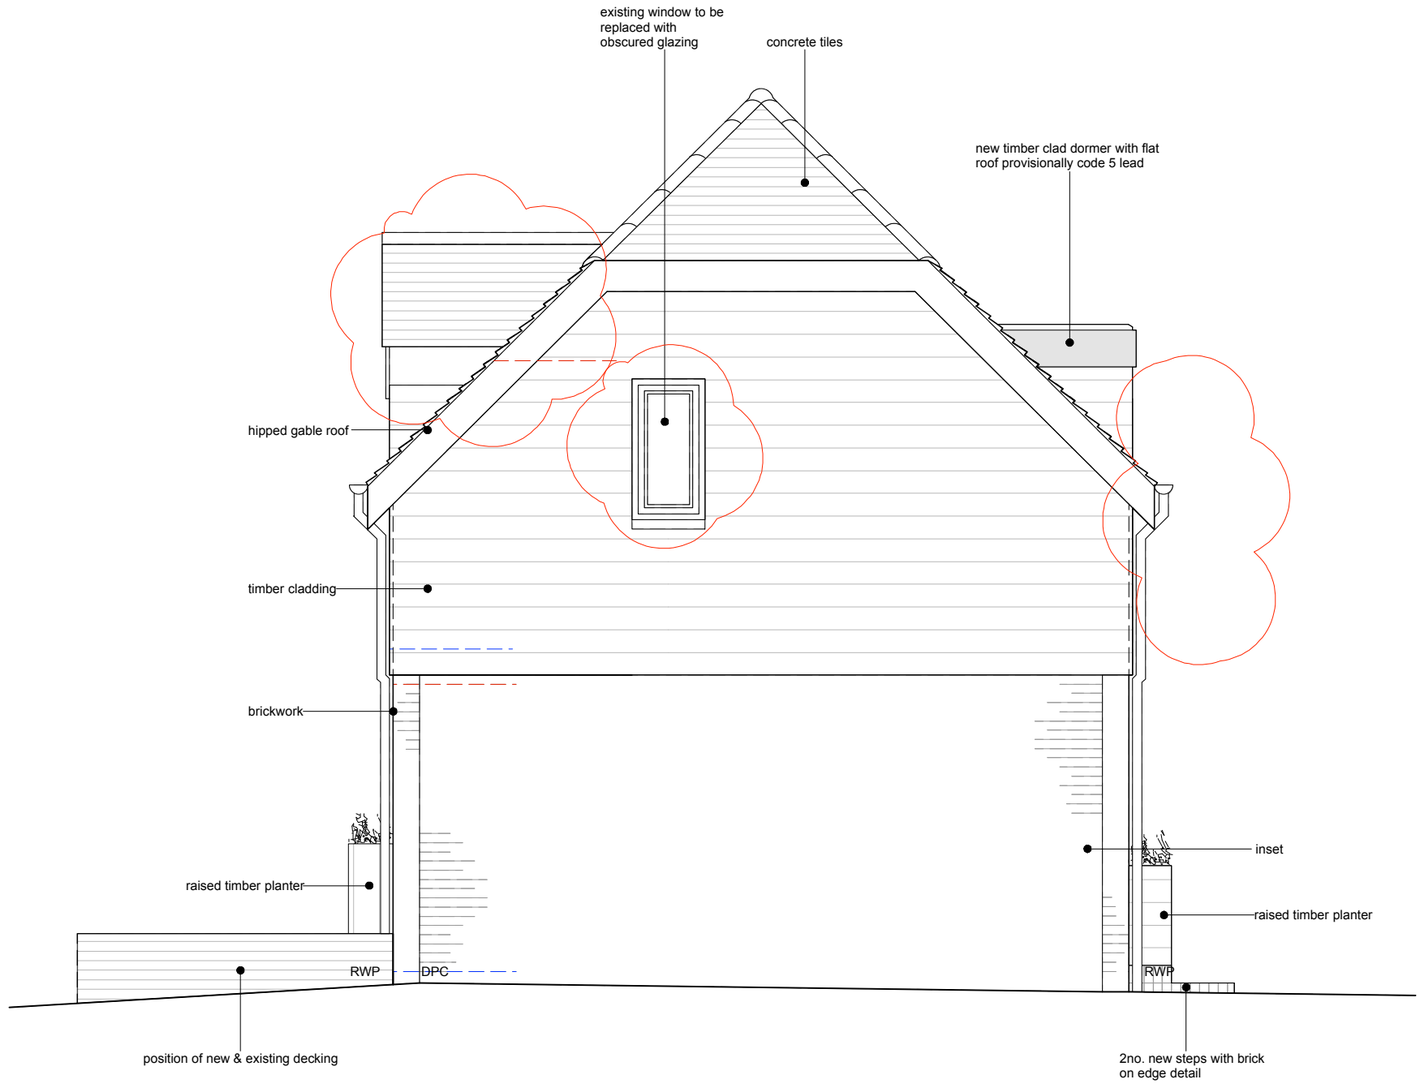

N.B. HARD LANDSCAPING PARTIALLY SURVEYED & SHOWN SCHEMATICALLY DRAWN

FLANK ELEVATION AS PROPOSED 1:50 @ A3

revision	date	drawn	description
A	01.11.13	PT	Projecting balcony omitted, rear dormers retained as as existing, flank window amended to have obscured glazing

LA HALLY ARCHITECT

38 LEIGH ROAD EASTLEIGH SO50 9DT
07789 300 937 02380 616 698
www.lahally.com design@lahally.com

DRAWING STATUS: ISSUED FOR PLANNING

client: MR. & MRS. LANGLEY

job: 4 FARM CLOSE, SO31

drawing: FLANK ELEVATION AS PROPOSED

date	drawn	scale	drawing no.	rev
SEP 2013	AS/LH	1:50 @ A3	338.PL.005	A