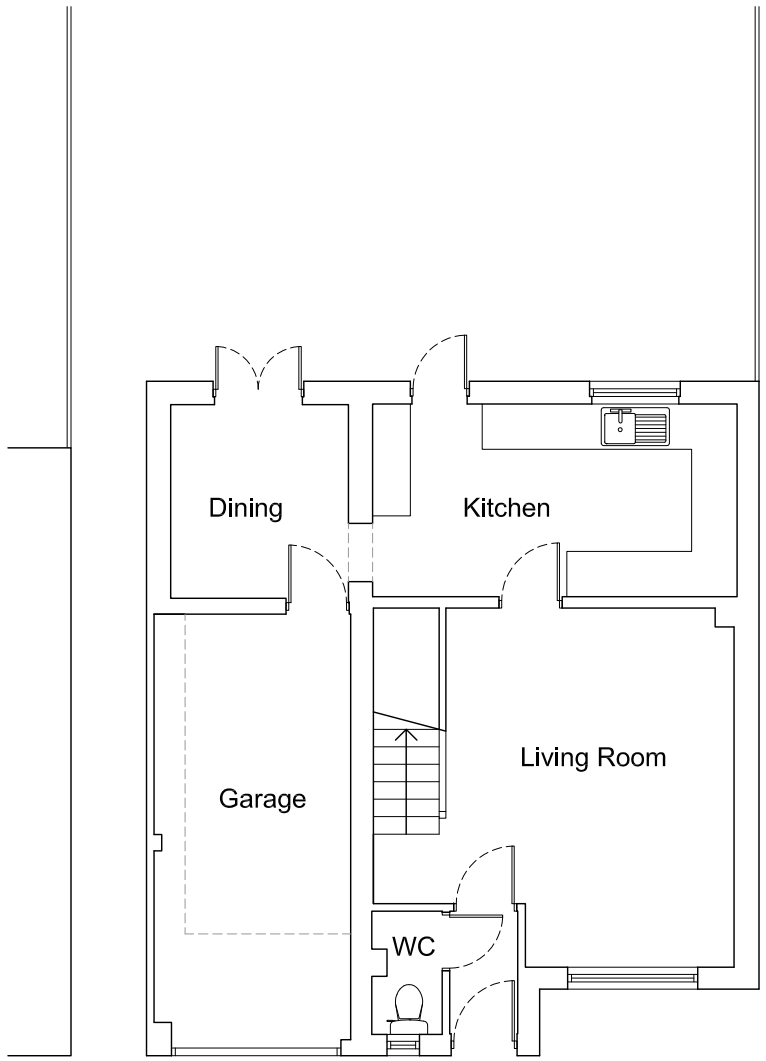

EXISTING GROUND FLOOR PLAN

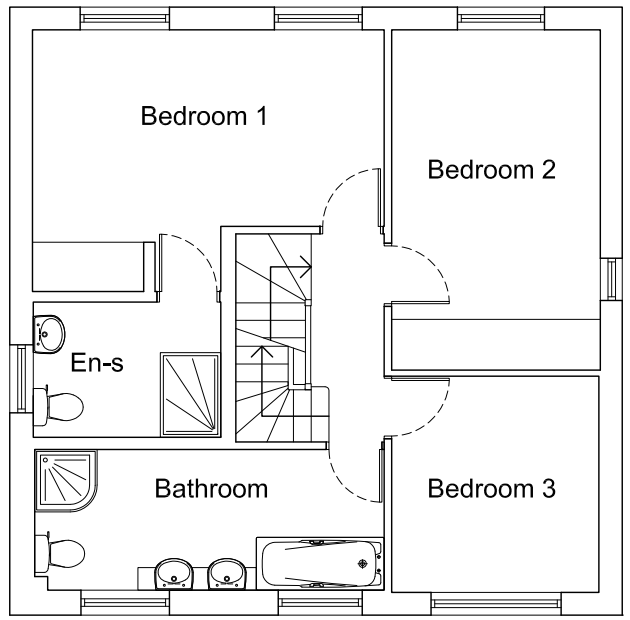

EXISTING FIRST FLOOR PLAN

PLANNING

Project Address:
37 Britannia Gardens, Hedge End, SO30 2R

Client:
Mr and Mrs Giles

Drawing:
Existing Plans

Scale: 1:100 | Date: 29/01/17

Drawing No.: 111/001 | Revision: -

CL:AD
Craig Lawson : Architectural Design

t. 07896 223 773
e. craiglawson@live.co.uk
w. www.cl-ad.co.uk
a. 24 Langton Close
Winchester, Hampshire
SO22 6RJ

© Craig Lawson Architectural Design Limited 2017