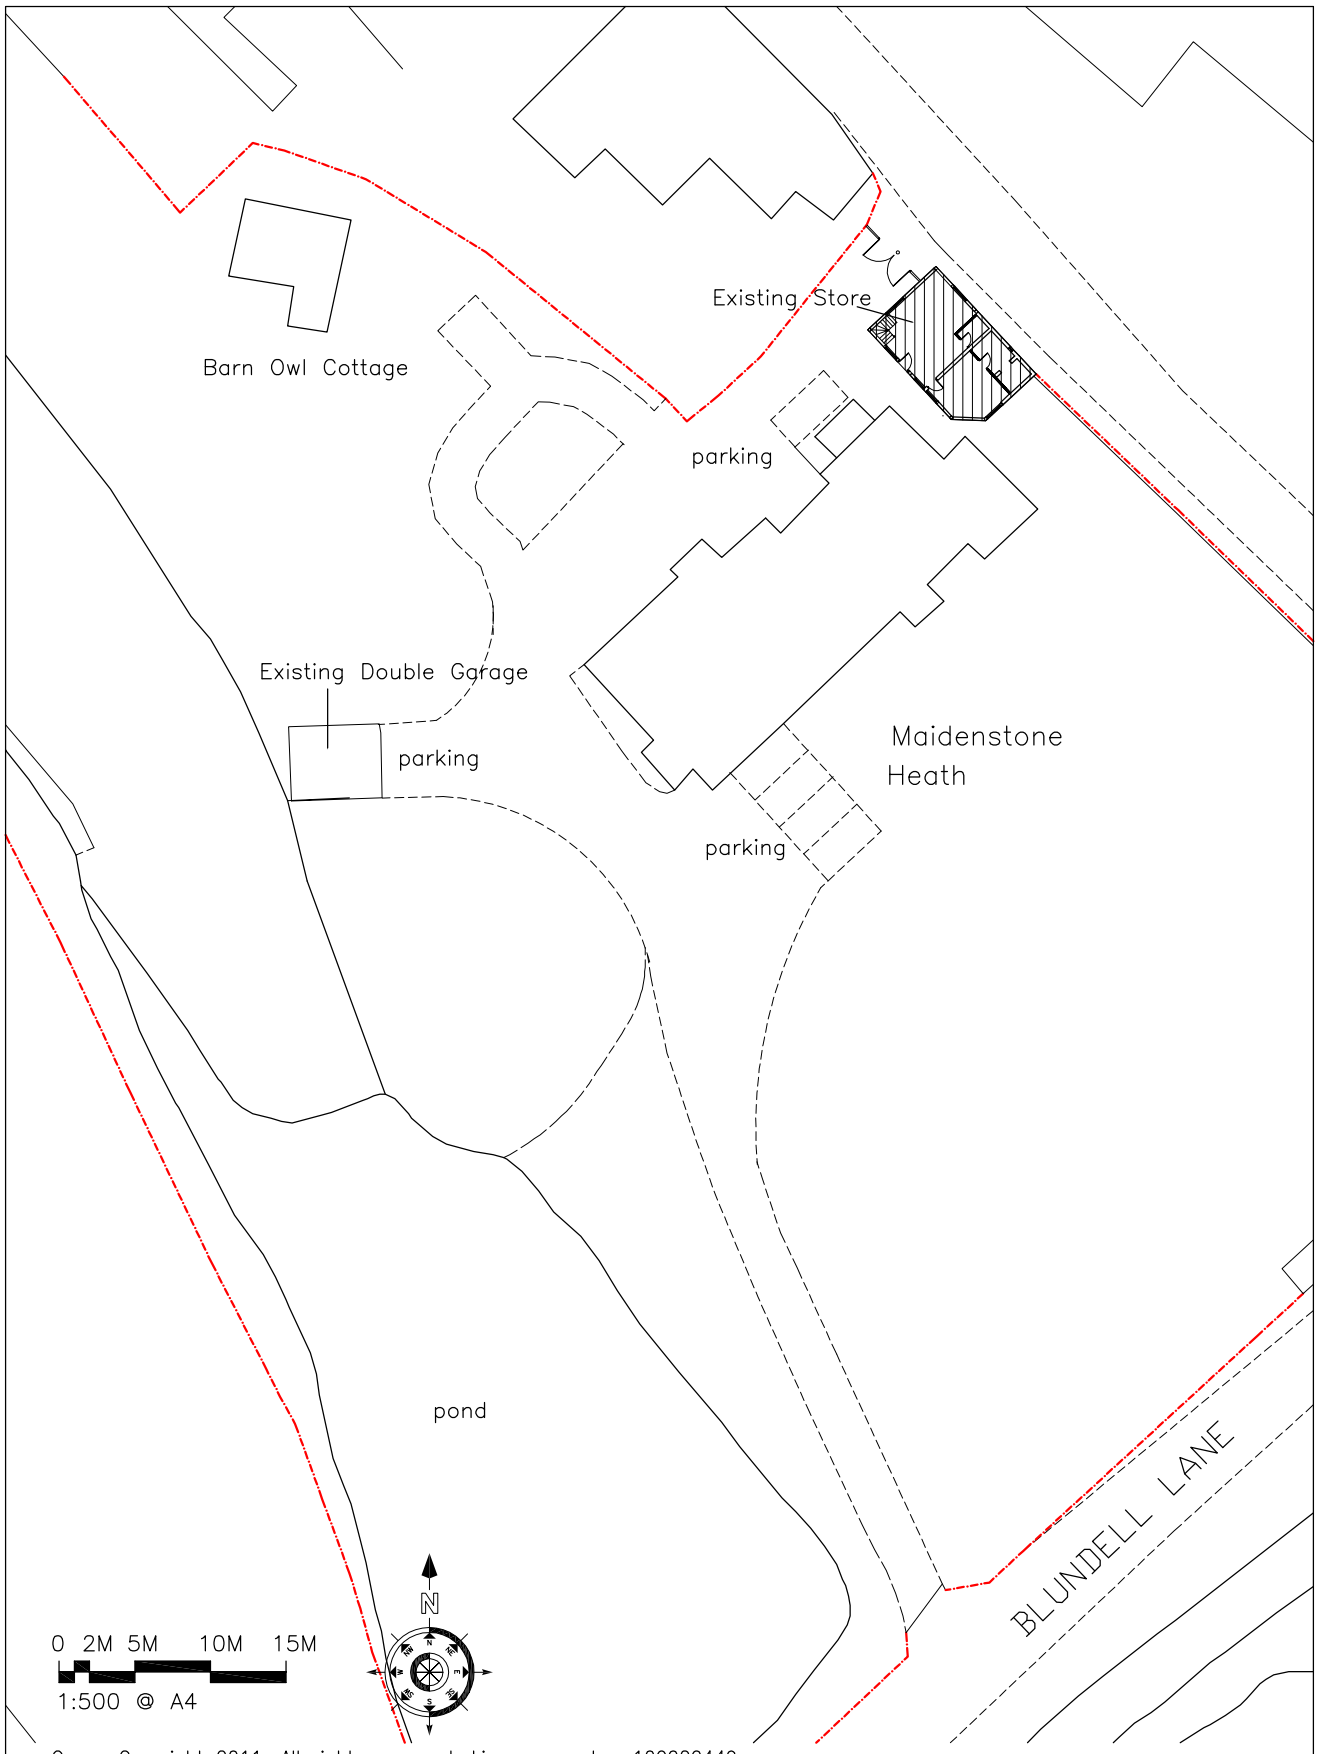

Crown Copyright 2011. All rights reserved. Licence number 100020449

project: Maidenstone Heath, Bursledon.		
drawing no: H318-03(A)	scale: 1:500	date: June 2011

RICHARD HEADEY
Chartered Architect
Burnham House, North End Lane, Droxford.
Hampshire. SO32 3QN
Tel: (01489) 878793