A. Datum - Existing & extended ground floor
B. Datum - 260mm
C. Datum - 207 mm
D. Datum - 100mm
E. Datum - 873mm
F. Datum - 963mm
G. Datum - 1065mm

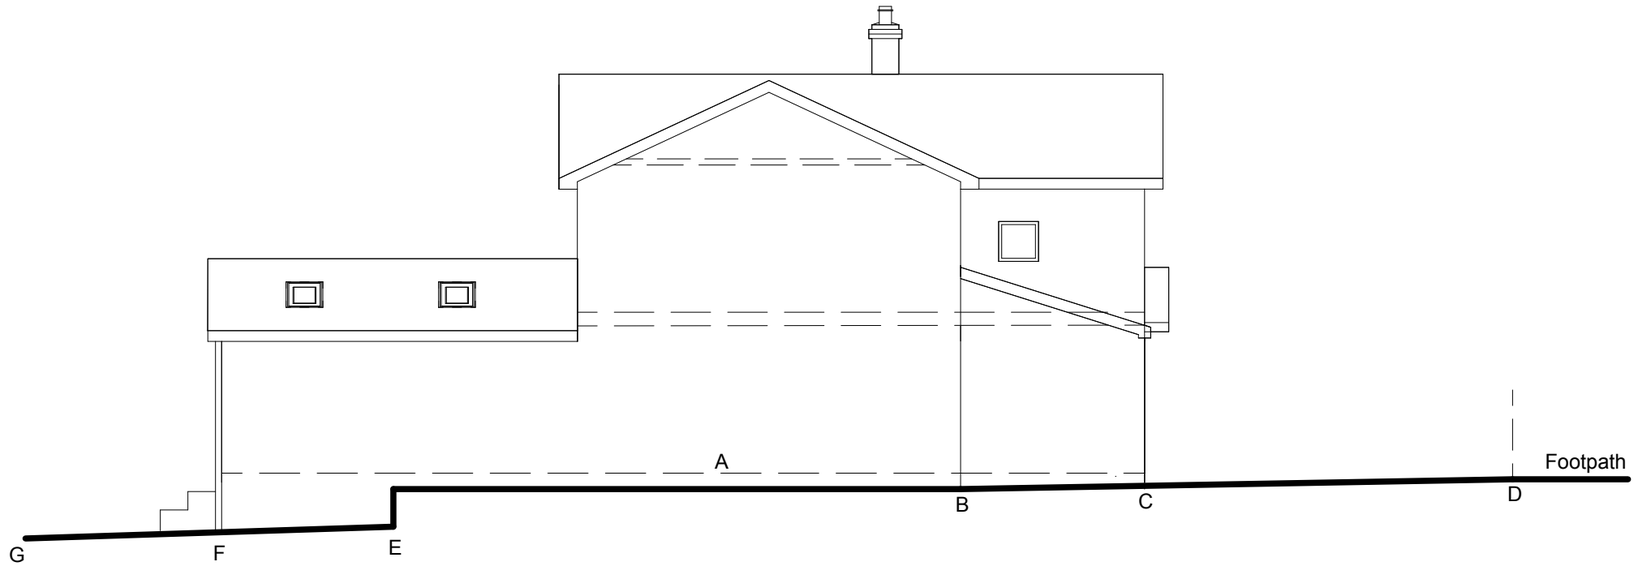

SCALE IN METRES SCALE_

0 1 2 3 4 5 10 15 20

ANDREW JOHNS DESIGN
94 Hiltingbury Rd, Chandlers Ford, Hampshire,SO53 5NZ. Tel 02380 255529
This drawing is the copyright of Andrew Johns Design & may not be copied, altered or reproduced in any way without written authority.
Project :- Two Storey Side Extension
Client :- Mr & Mrs Rooney
At :- 20 Kingsway Gardens, Chandlers Ford, Hants
Drawing Title :- Section with site levels. 1/100 at A3
Drawing Number :- 20KG
Date :- March 2014