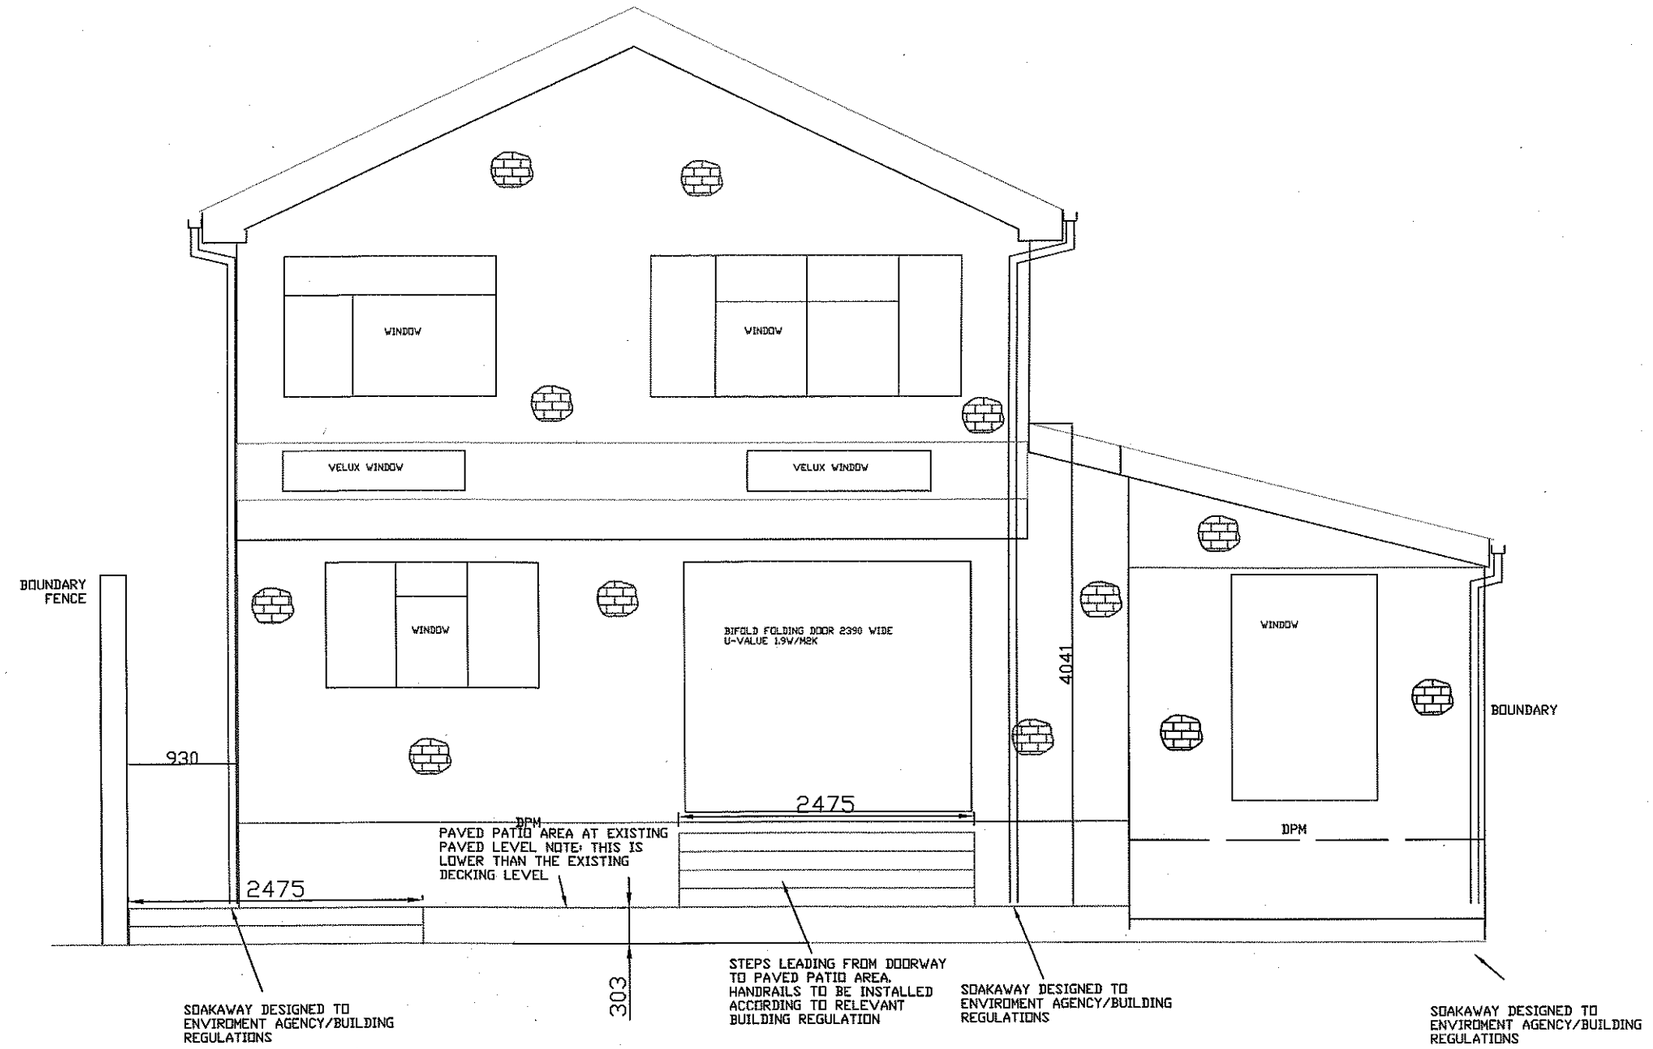

oceantech
IT and Electrical Marine Services
www.oceantechuk.co.uk
tel: +44 (0)23 80982786
email:
info@oceantechuk.co.uk

key:

- original brickwork
- ground level
- new brickwork
- old brickwork to be remove
- roof
- roof ridge
- guttering and soffet
- external drainage
- windows
- boundary

SCALE: 1-50

REV	REVISION	DATE
B	AMENDED FIRST FLOOR TO PLANNING REQUEST 12-01-12	
A	AMENDED FIRST FLOOR TO PLANNING REQUEST	

revisions

project
PROPOSED EXTENSION
PLANNING PHASE
10 SMITH GROVE HEDGE END
SOUTHAMPTON SO30 0JH

client
WHITREN
10 SMITH GROVE
SOUTHAMPTON SO30 0JH

content
NEW ELEVATION
REAR VIEW LOOKING NORTH WE

drawn by; NW
checked by; LW
date; 12-01-12
drawing no.
201011-126